1319. TIF

CHAUNCY

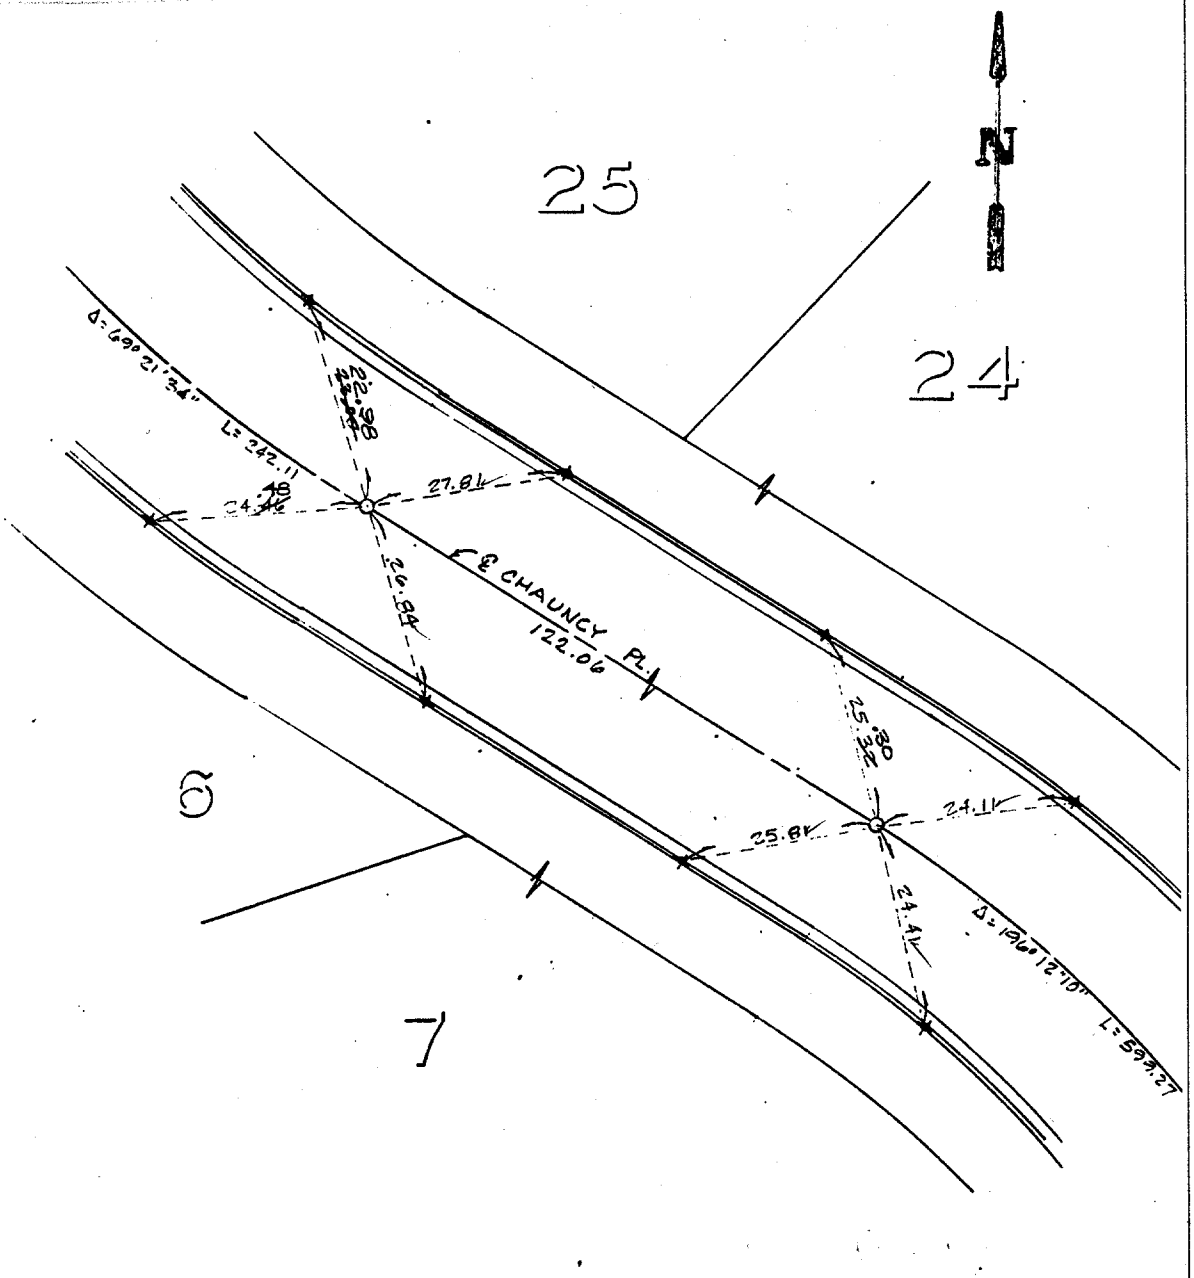

o Indicates set 3/4" I.P. tagged RCE 13116, flush unless otherwise noted.

x Indicates ties Nails set in top of curb.

FIELD CREW FANN-KLUZ-BELDEN 4-12-85

G.V.W. ASSOCIATES, INC. WALNUT, CALIFORNIA	MONUMENT TIES FOR TRACT 18763	SHEET NO. 11 OF 11 DATE 4/11/85 SCALE 1" = 20' ±

Street: CHAUNCY X-Street:

OFFICIAL USE ONLY

X FD. Ramset Nail on T/C ● FD. LD. & TK. on T/C

■ FD. "C" Nail on T/C ○ Set LD. & TK. on T/C

Scale:	**OFFICIAL TIE PLAT** **CITY OF RIVERSIDE**	
Date:		
Drawn by:	*These ties are for the purpose of perpetuating the found monumentation. No claim is made as to the relationship of the points or lines shown hereon to true boundary locations.*	Sheet 1 of 1
W.O.:		File No.:
F.B.:		