13196.TIF

Street: COTTONWOOD AVE

X-Street: SYCAMORE CANYON BLVD

OFFICIAL USE ONLY

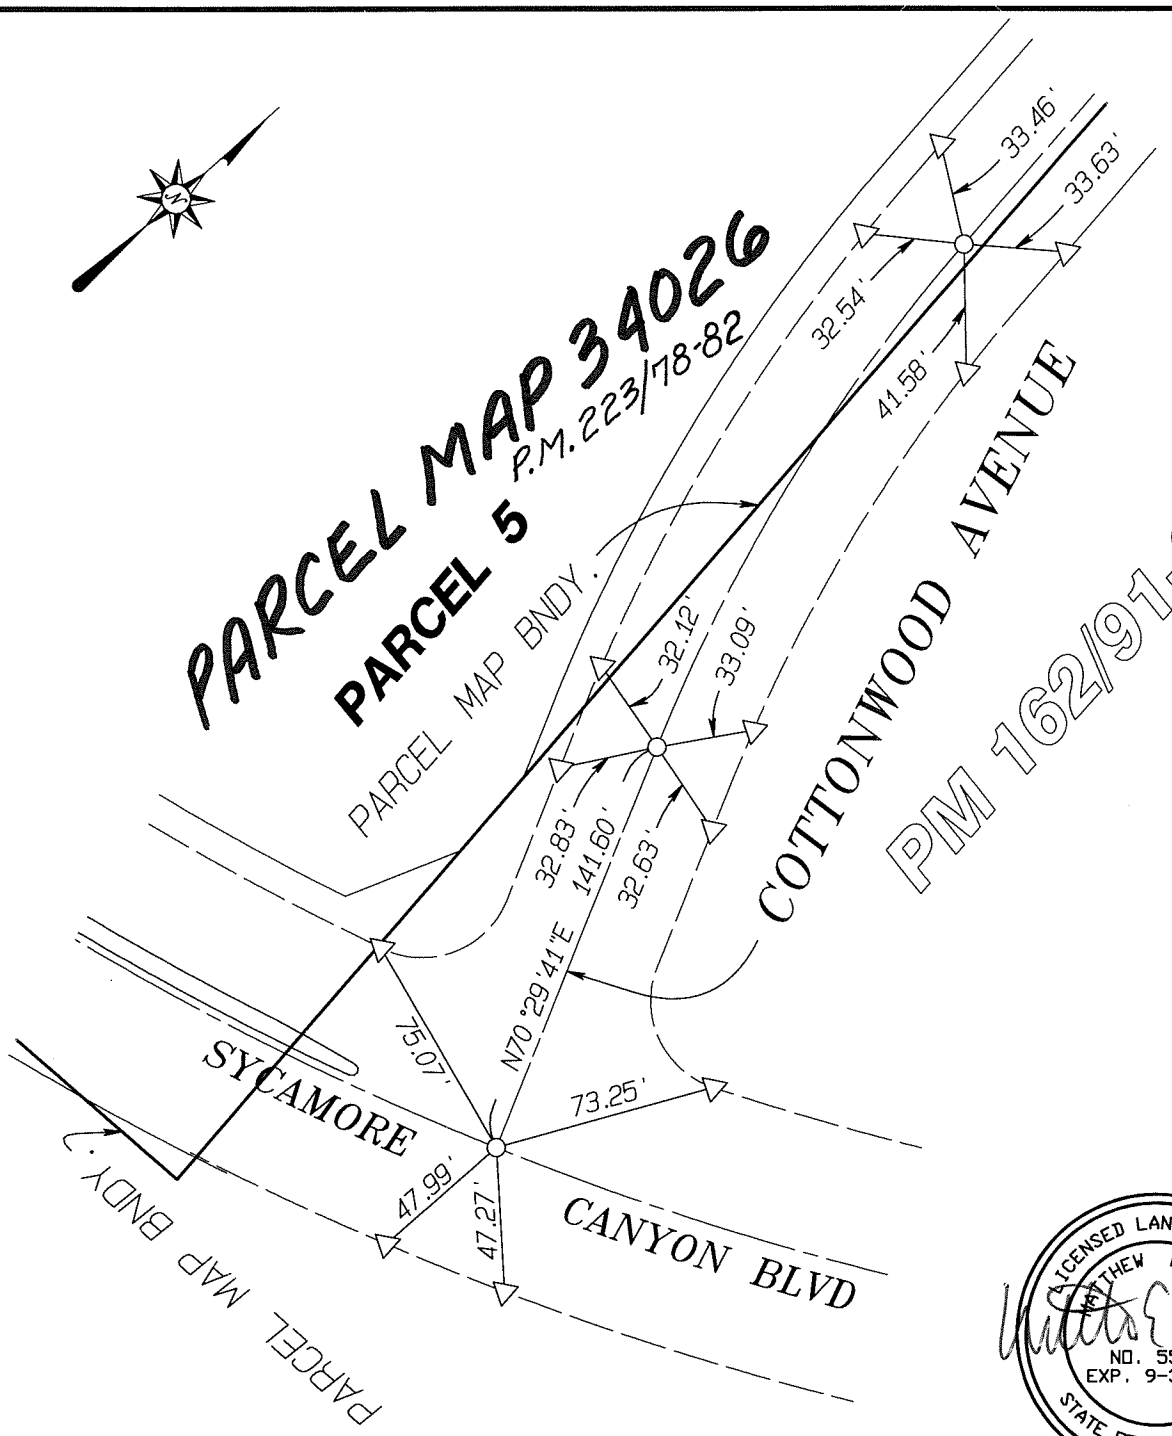

LICENSED LAND SURVEYOR
MATTHEW E. WEBB
NO. 5529
EXP. 9-30-10
STATE OF CALIFORNIA

○ INDICATES SET 1" I.P. STAMPED LS 5529, FLUSH

△ INDICATES SET RAMSET NAIL IN TOP OF CURB

ALBERT A. WEBB ASSOCIATES
CIVIL ENGINEERS
3788 McCRAY ST.
RIVERSIDE CA. 92506
(951) 686-1070

SCALE:	NTS
DATE:	11-12-2008
CHK. BY:	MW
DR. BY:	JCR
W.O.:	05-033A
F.B.:	2002

OFFICIAL TIE PLAT
CITY OF RIVERSIDE

PARCEL MAP NO. 34026

SHEET 3 OF 4 SHEETS

FILE NO.: PM_TIES.pro