13197.TIF

Street: SYCAMORE CANYON BLVD. X-Street: COTTONWOOD AVE.

OFFICIAL USE ONLY

PARCEL MAP 34026

P.M. 223/78-82

PARCEL 5

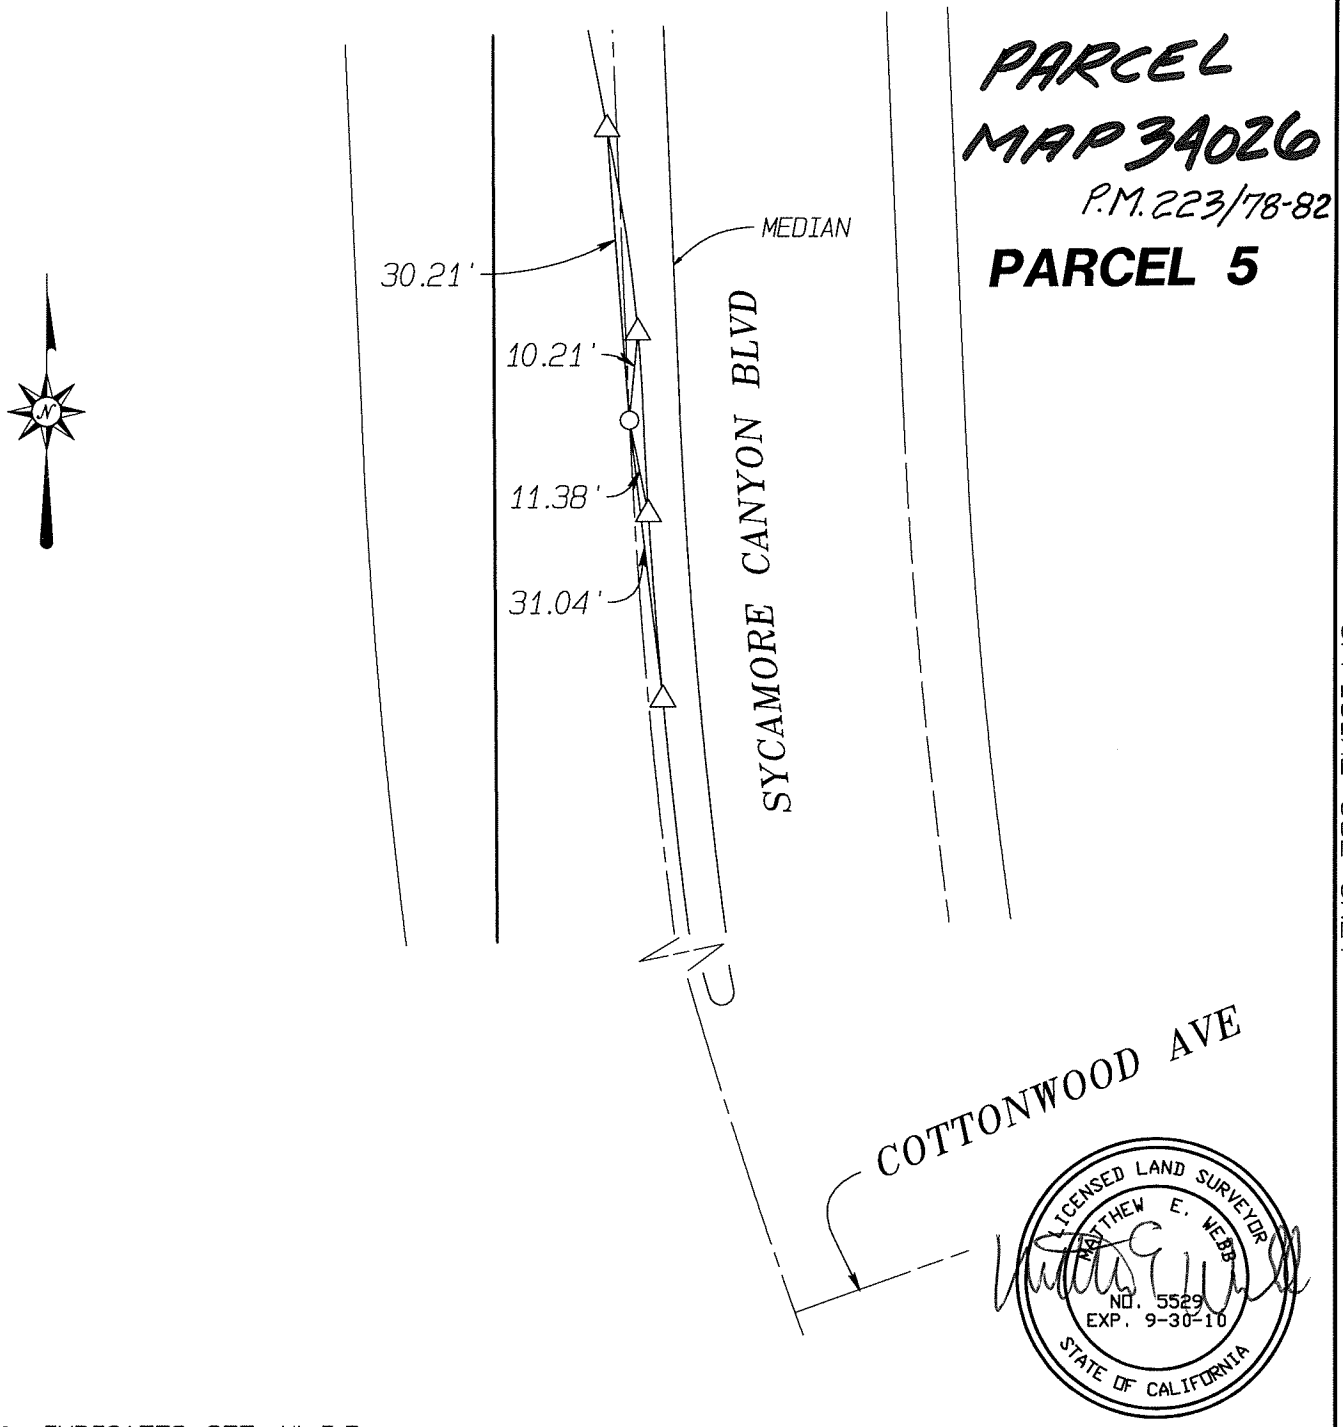

○ INDICATES SET 1" I.P. STAMPED LS 5529, FLUSH

△ INDICATES SET RAMSET NAIL IN TOP OF CURB

ALBERT A. WEBB ASSOCIATES

CIVIL ENGINEERS
3788 McCRAY ST.
RIVERSIDE CA. 92506
(951) 686-1070

SCALE: NTS	OFFICIAL TIE PLAT CITY OF RIVERSIDE	SHEET 2
DATE: 11-12-2008		
CHK. BY: MJ		
DR. BY: JCR	PARCEL MAP NO. 34026	OF 4 SHEETS
W.O.: 05-033A		
F.B.: 2002		FILE NO.: PM_TIES.pro