13442.TIF

STREET: CENTRAL AVENUE

X-STREET: TRACT BOUNDARY

OFFICIAL USE ONLY

● INDICATES SET NAIL & CITY TIE TAG FLUSH IN T.C. AT ALL TIE POINTS

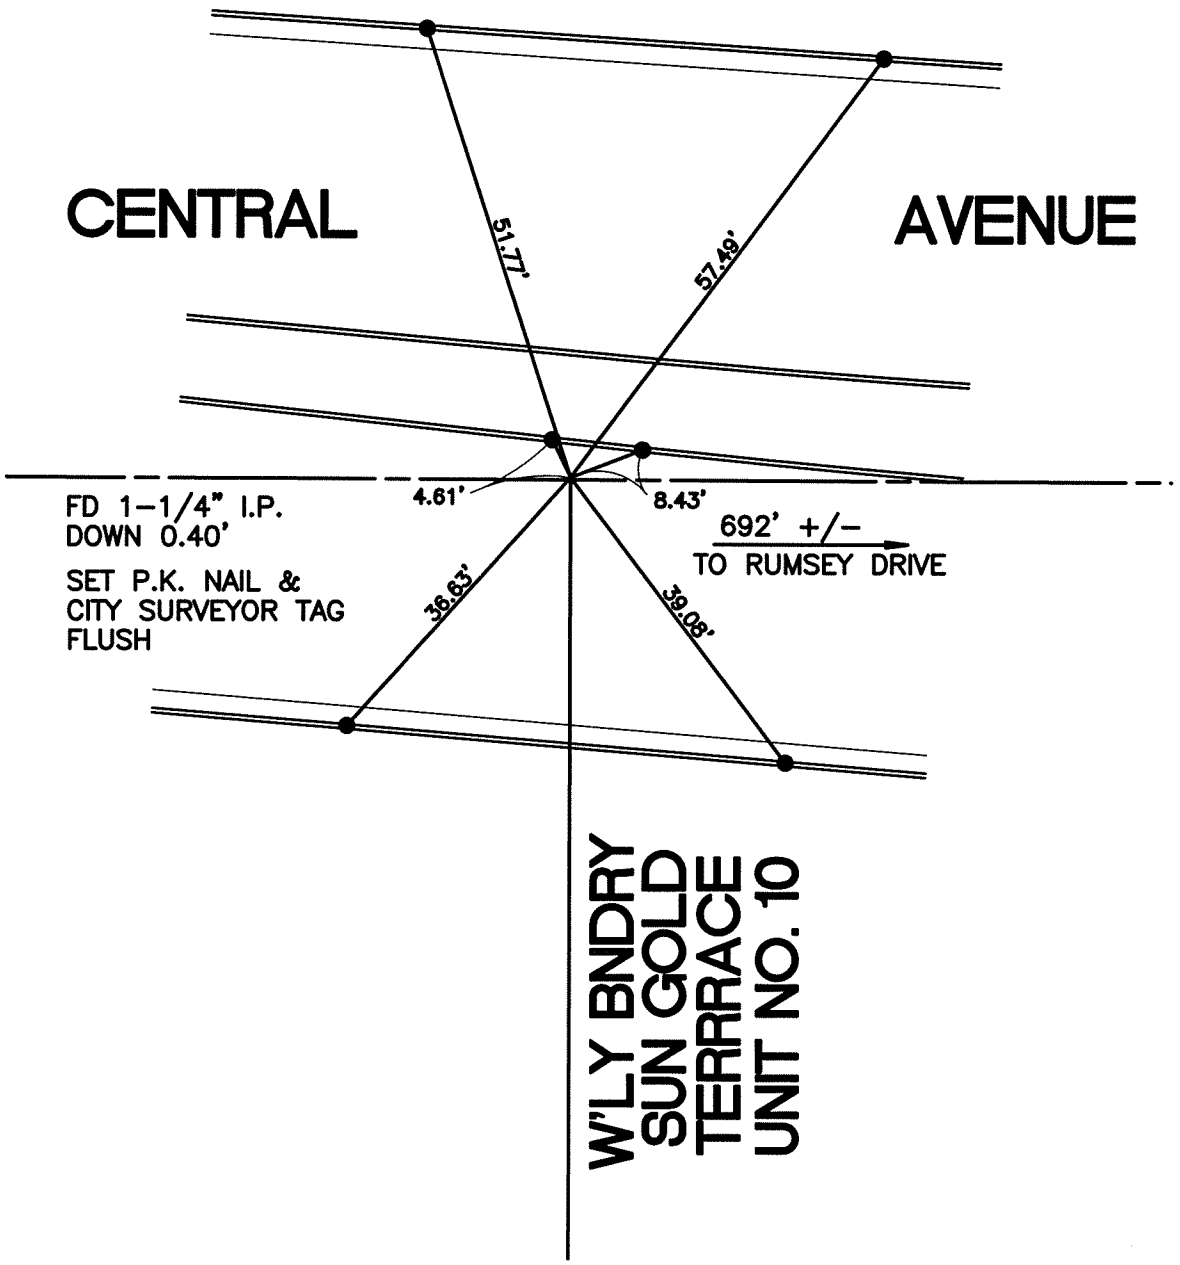

SCALE: 1"=20'	**OFFICIAL TIE PLAT** **CITY OF RIVERSIDE**	N W E S
DATE: 10/15/2009		
DRAWN BY: MSB	THESE TIES ARE FOR THE PURPOSE OF PERPETUATING THE FOUND MONUMENTATION. NO CLAIM IS MADE AS THE RELATIONSHIP OF THE POINTS OR LINES SHOWN HEREON TO TRUE BOUNDARY LOCATIONS	
F.B.: CITY TIES		SHEET 1 OF 1