SWING TIES

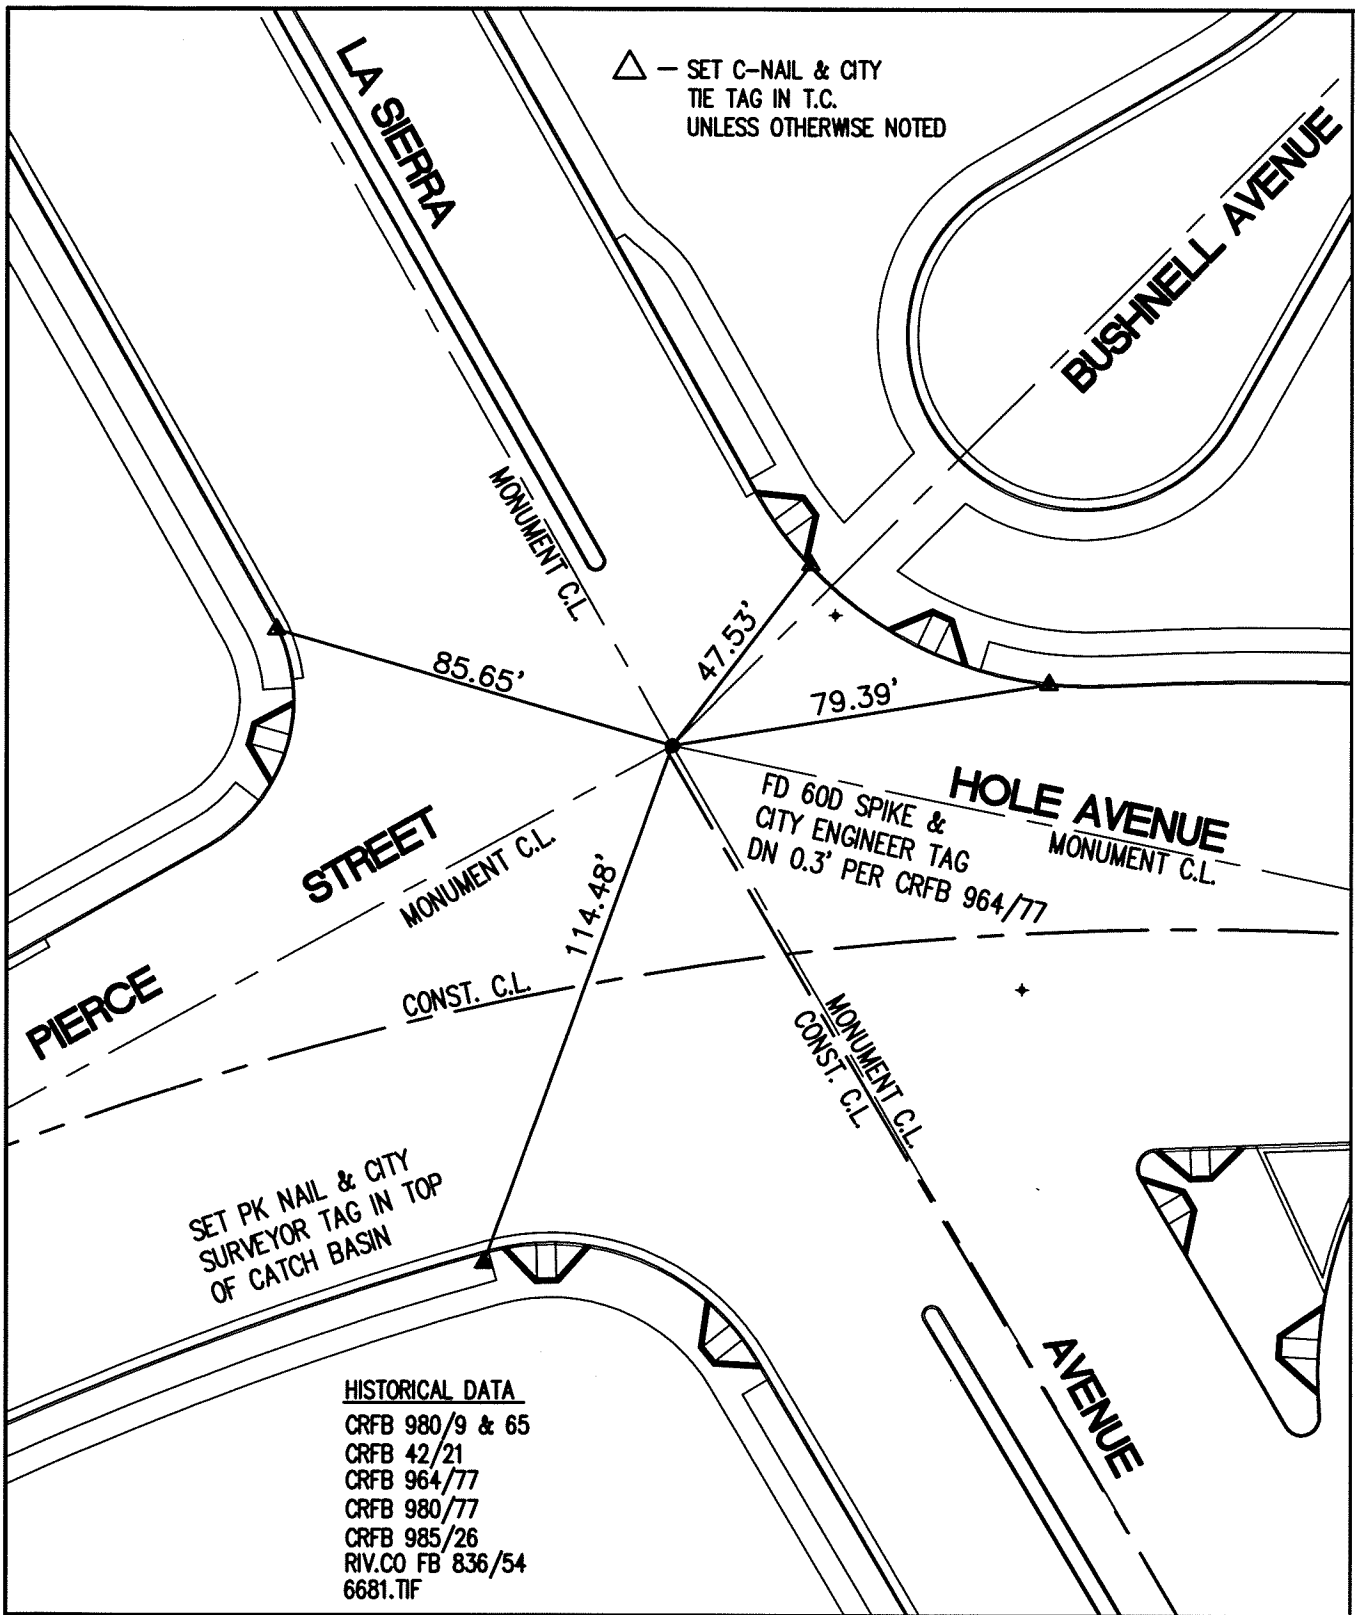

HISTORICAL DATA

CRFB 980/9 & 65
CRFB 42/21
CRFB 964/77
CRFB 980/77
CRFB 985/26
RIV.CO FB 836/54
6681.TIF

13463.TIF

STREET: LA SIERRA AVENUE X-STREET: PIERCE, HOLE AND BUSHNELL

OFFICIAL USE ONLY

SCALE: 1"=40'	
DATE: 03/07/2011	
DRAWN BY: B DURENTE	
F.B.: SEE HISTORICAL DATA	
SEC: 10 T. 3 S.,R. 6 W	

OFFICIAL TIE PLAT

CITY OF RIVERSIDE

THESE TIES ARE FOR THE PURPOSE OF PERPETUATING THE FOUND MONUMENTATION. NO CLAIM IS MADE AS THE RELATIONSHIP OF THE POINTS OR LINES SHOWN HEREON TO TRUE BOUNDARY LOCATIONS

N W E S

SHEET 1 OF 1