13703.TIF

STREET: GOLDEN AVENUE X-STREET: RANCHO LA BREA DRIVE

OFFICIAL USE ONLY

HISTORICAL DATA

TR 20866-1
TR 8203-1
MB 93/11-15
MB 158/58-60
F.B. 1053
6799.TIF

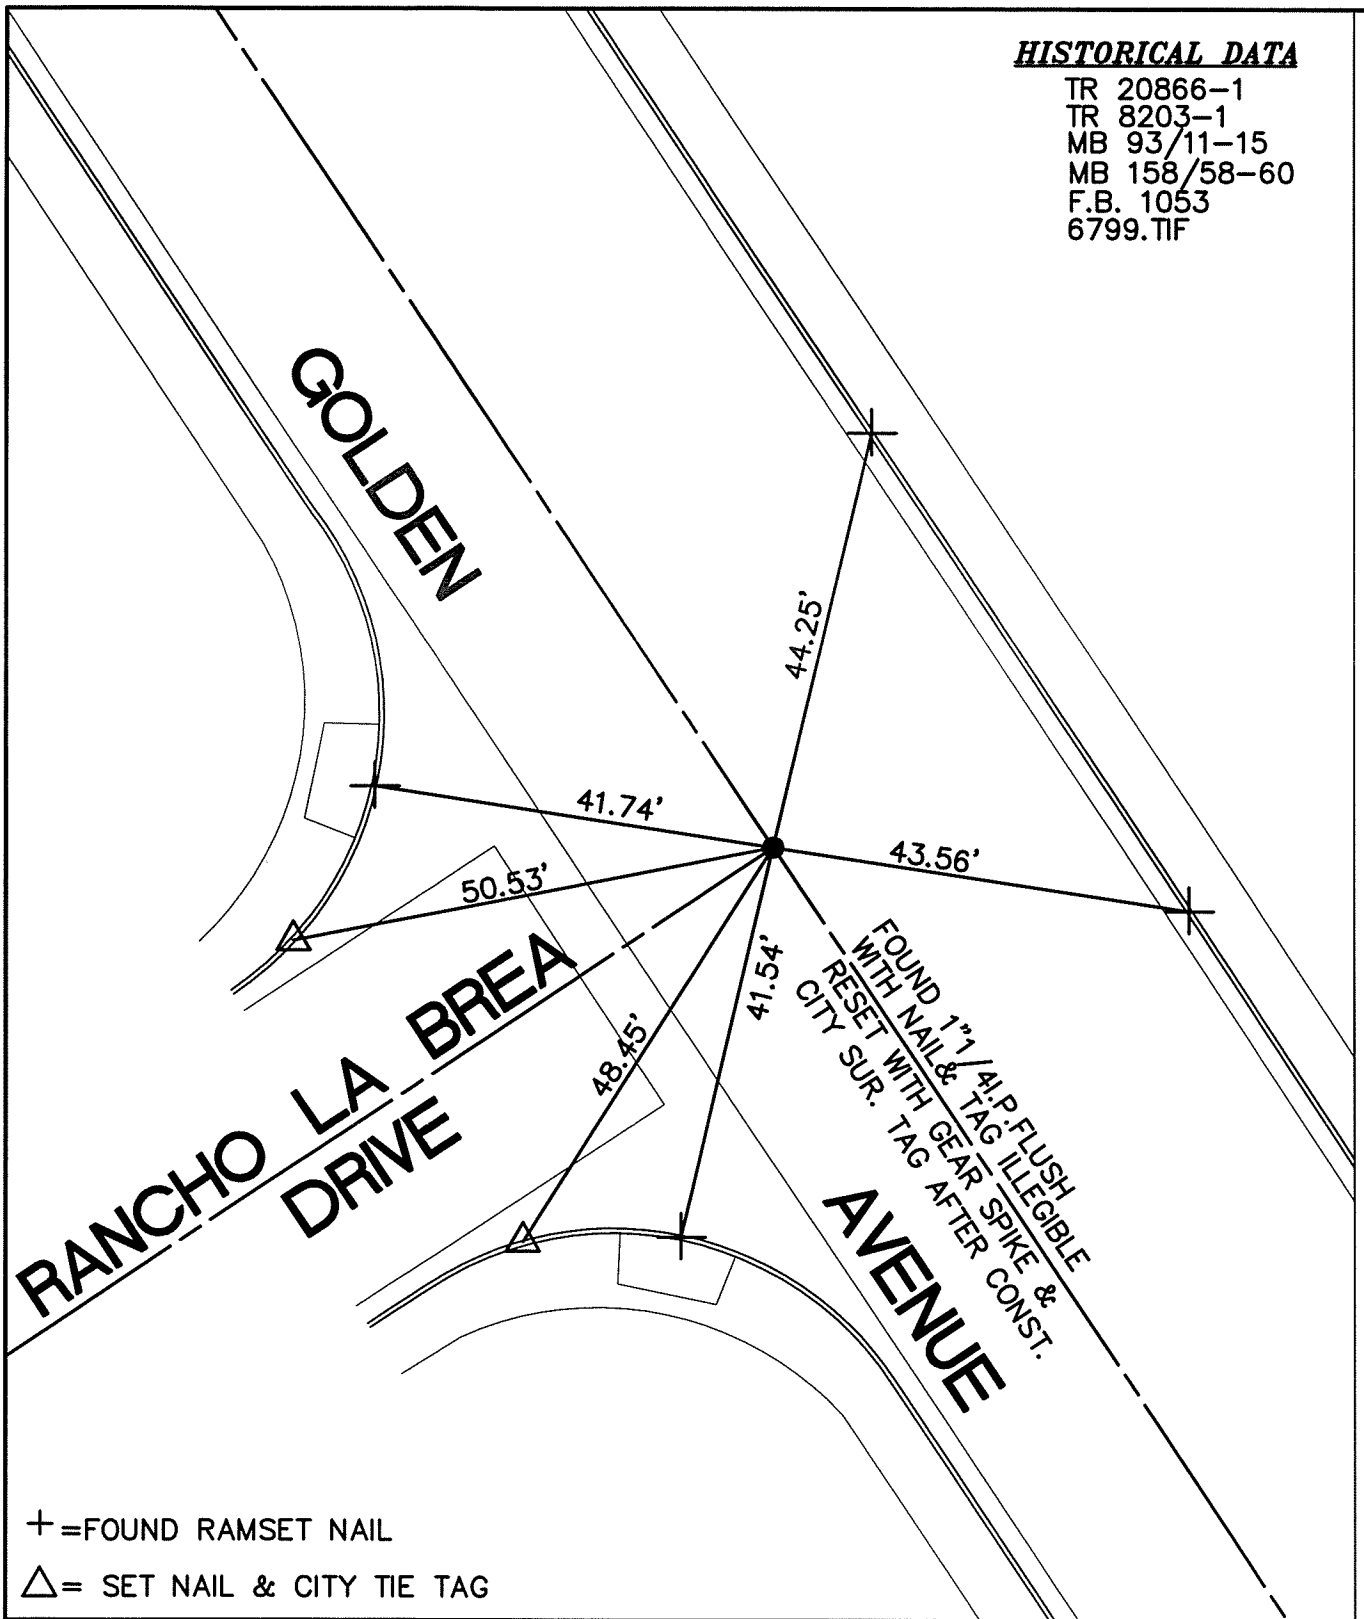

+ =FOUND RAMSET NAIL

△= SET NAIL & CITY TIE TAG

SCALE: 1"=20'	**OFFICIAL TIE PLAT** **CITY OF RIVERSIDE**	N W E S
DATE: 03/29/2011		
DRAWN BY: B DURENTE	THESE TIES ARE FOR THE PURPOSE OF PERPETUATING THE FOUND MONUMENTATION. NO CLAIM IS MADE AS THE RELATIONSHIP OF THE POINTS OR LINES SHOWN HEREON TO TRUE BOUNDARY LOCATIONS	
F.B.: SEE HISTORICAL DATA		SHEET 1 OF 1
SEC: 14 T.3 S.,R.6 W		