13750.TIF

STREET: CANYON CREST DRIVE X-STREET: ANGLE POINT N'LY OF MONTE VISTA

OFFICIAL USE ONLY

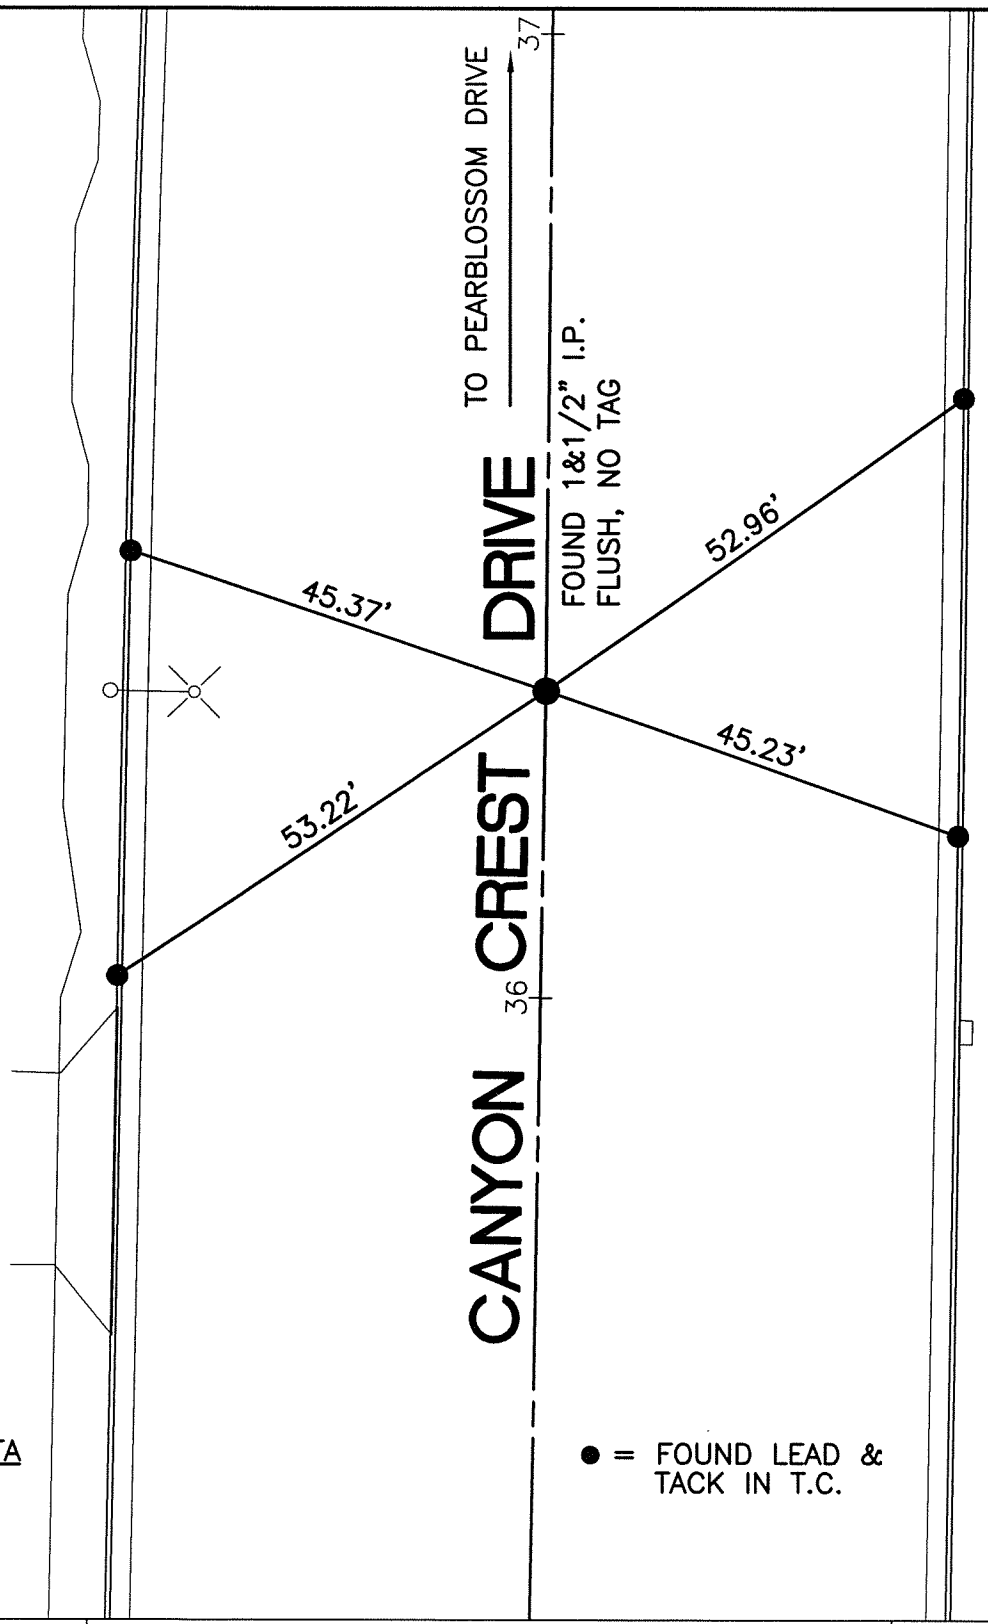

HISTORICAL DATA
CRFB 851/41
1785.TIF
TRANSIT TIES

SCALE: 1"=20'	
DATE: 05/02/2011	
DRAWN BY: B DURENTE	
F.B.: SEE HISTORICAL DATA	
SEC: 31/32 T. 2 S.,R.4 W	

OFFICIAL TIE PLAT
CITY OF RIVERSIDE

THESE TIES ARE FOR THE PURPOSE OF PERPETUATING THE FOUND MONUMENTATION. NO CLAIM IS MADE AS THE RELATIONSHIP OF THE POINTS OR LINES SHOWN HEREON TO TRUE BOUNDARY LOCATIONS

N W E S

SHEET 1 OF 1