# TRANSIT TIES

13864.TIF

STREET: ALESSANDRO BLVD. X-STREET:B.C. N'LY OF ROYAL HILL

OFFICIAL USE ONLY

HISTORICAL DATA
F.B. V1/61
F.B.P-6/71
2477.TIF
2478.TIF

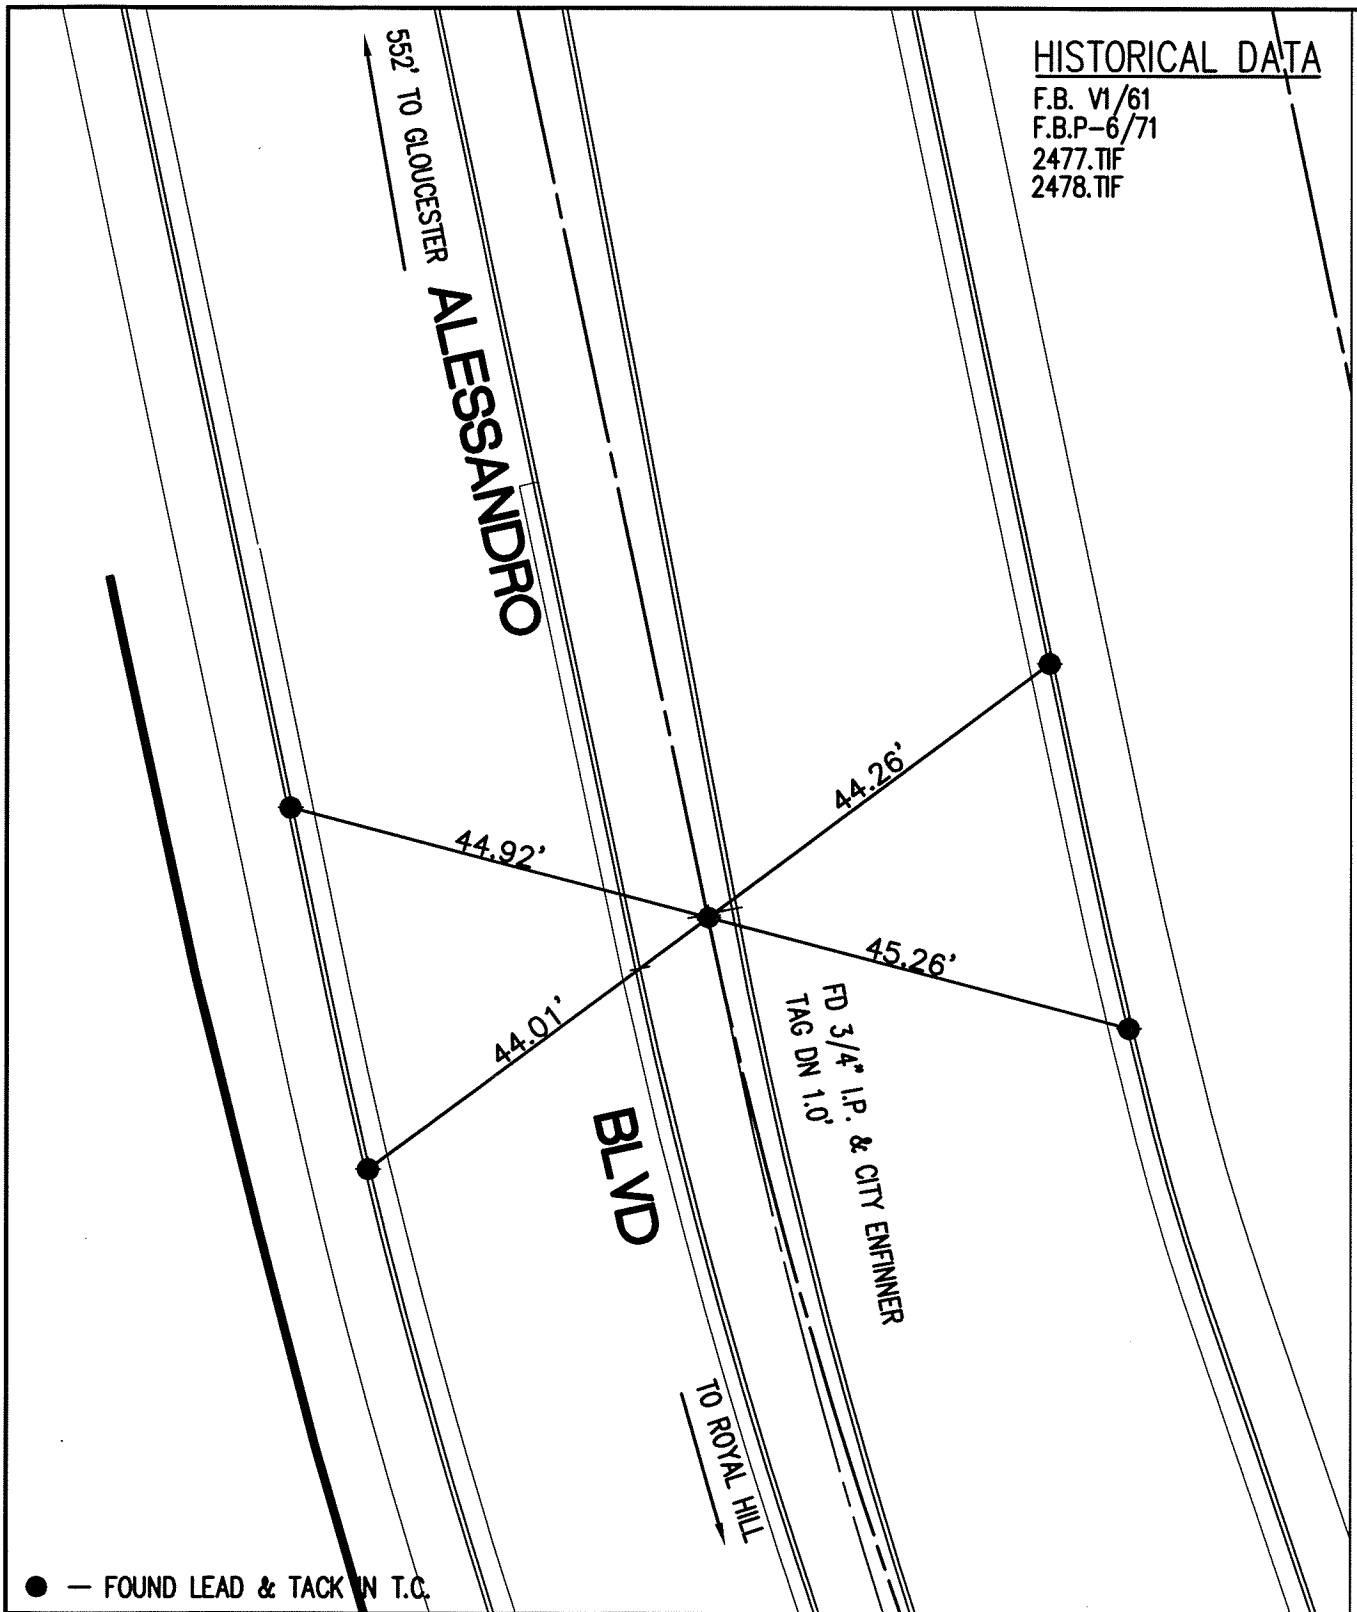


● — FOUND LEAD & TACK IN T.C.

| | |
|---|---|
| SCALE: 1"=20' | |
| DATE: 2/2011 | |
| DRAWN BY: B DURENTE | |
| F.B.: SEE HISTORICAL DATA | |
| SEC: T.2 S.,R.5 W | |

# OFFICIAL TIE PLAT
## CITY OF RIVERSIDE

THESE TIES ARE FOR THE PURPOSE OF PERPETUATING THE FOUND MONUMENTATION. NO CLAIM IS MADE AS THE RELATIONSHIP OF THE POINTS OR LINES SHOWN HEREON TO TRUE BOUNDARY LOCATIONS

N W E S

SHEET 1 OF 1