# SWING TIES

13867.TIF

STREET: ALESSANDRO BLVD. X-STREET: BC

OFFICIAL USE ONLY

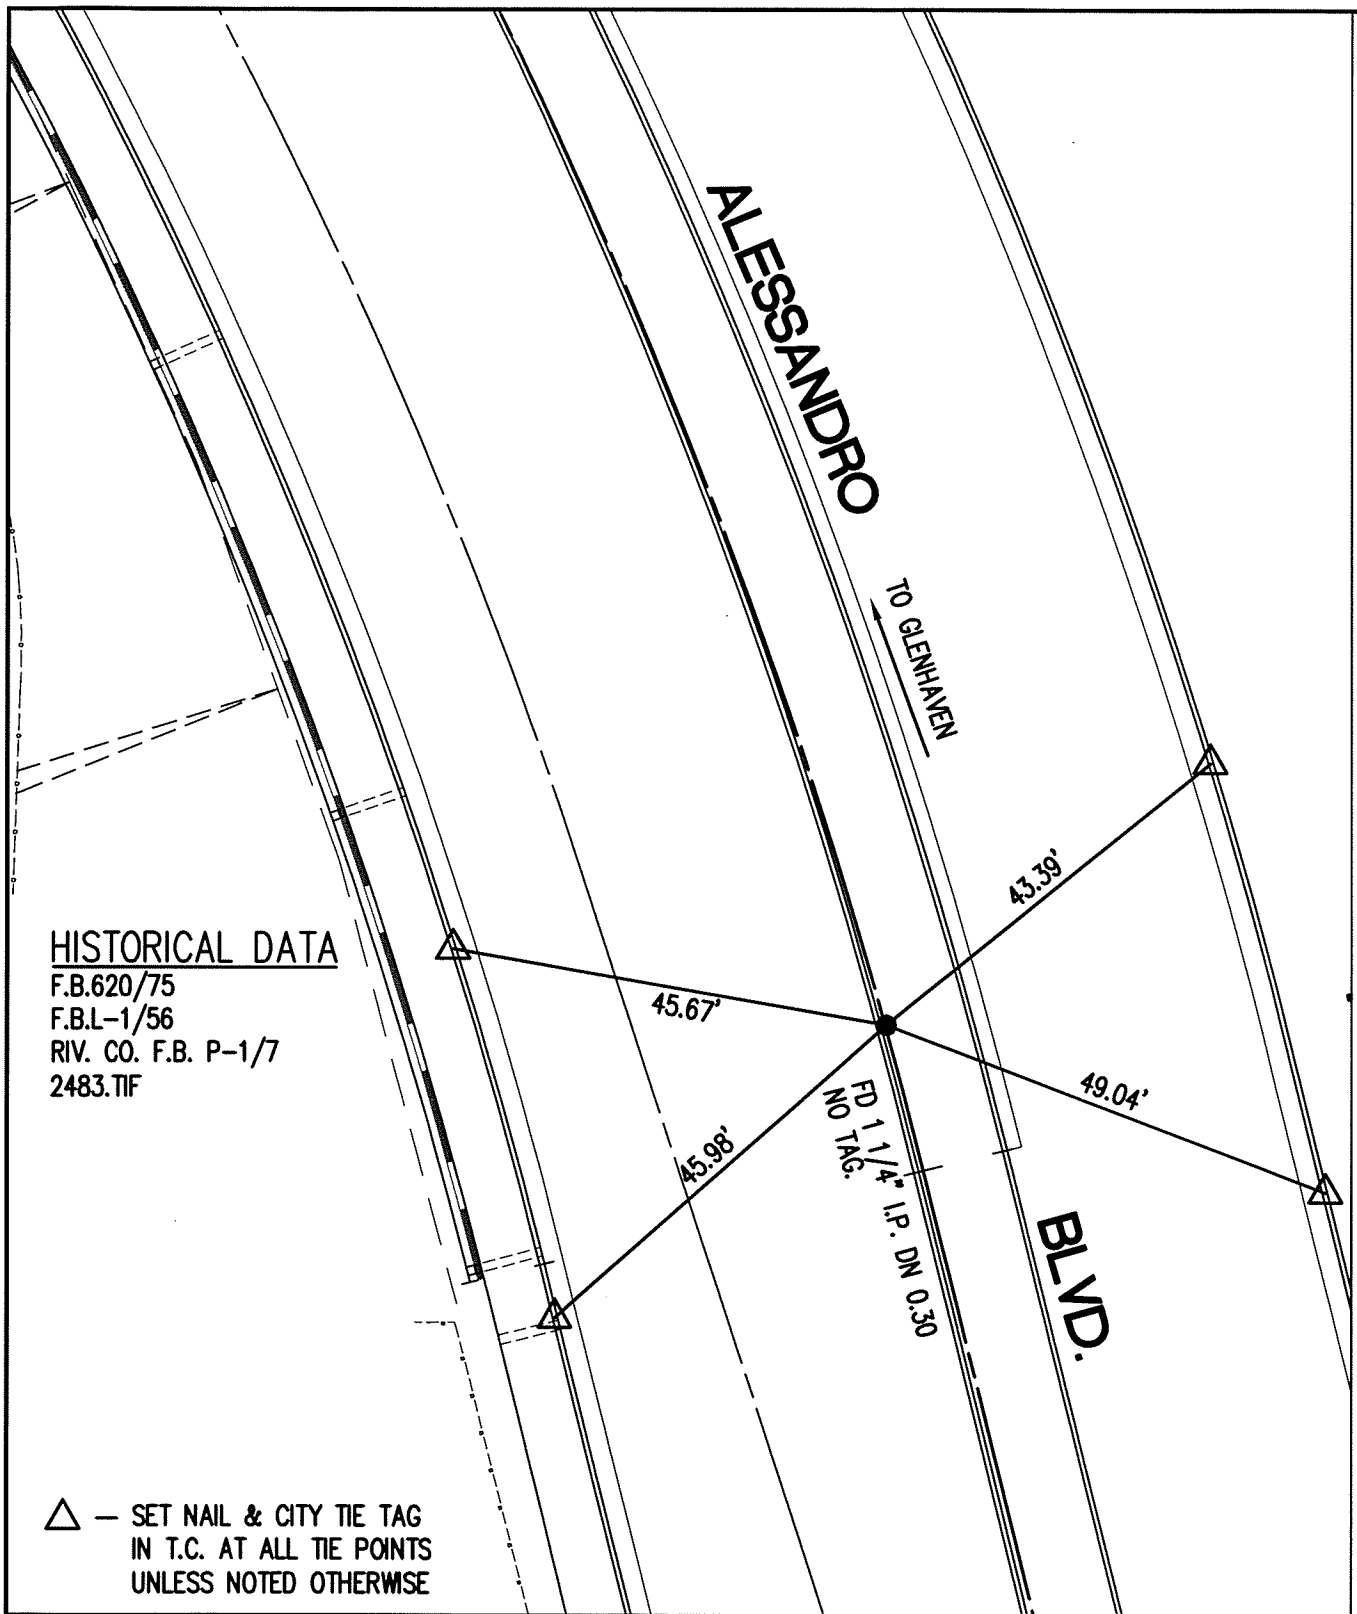


HISTORICAL DATA
F.B.620/75
F.B.L-1/56
RIV. CO. F.B. P-1/7
2483.TIF

△ — SET NAIL & CITY TIE TAG IN T.C. AT ALL TIE POINTS UNLESS NOTED OTHERWISE

| | | |
|---|---|---|
| SCALE: 1"=20' | OFFICIAL TIE PLAT<br>CITY OF RIVERSIDE | N W E S |
| DATE: 2/2011 | | |
| DRAWN BY: B DURENTE | THESE TIES ARE FOR THE PURPOSE OF PERPETUATING THE FOUND MONUMENTATION. NO CLAIM IS MADE AS THE RELATIONSHIP OF THE POINTS OR LINES SHOWN HEREON TO TRUE BOUNDARY LOCATIONS | |
| F.B.: SEE HISTORICAL DATA | | SHEET 1 OF 1 |
| SEC: T.2 S.,R.5 W | | |