13875.TIF

STREET: BRENTWOOD AVENUE X-STREET: E.C.

OFFICIAL USE ONLY

HISTORICAL DATA

FOUND NOTHING

11055.TIF

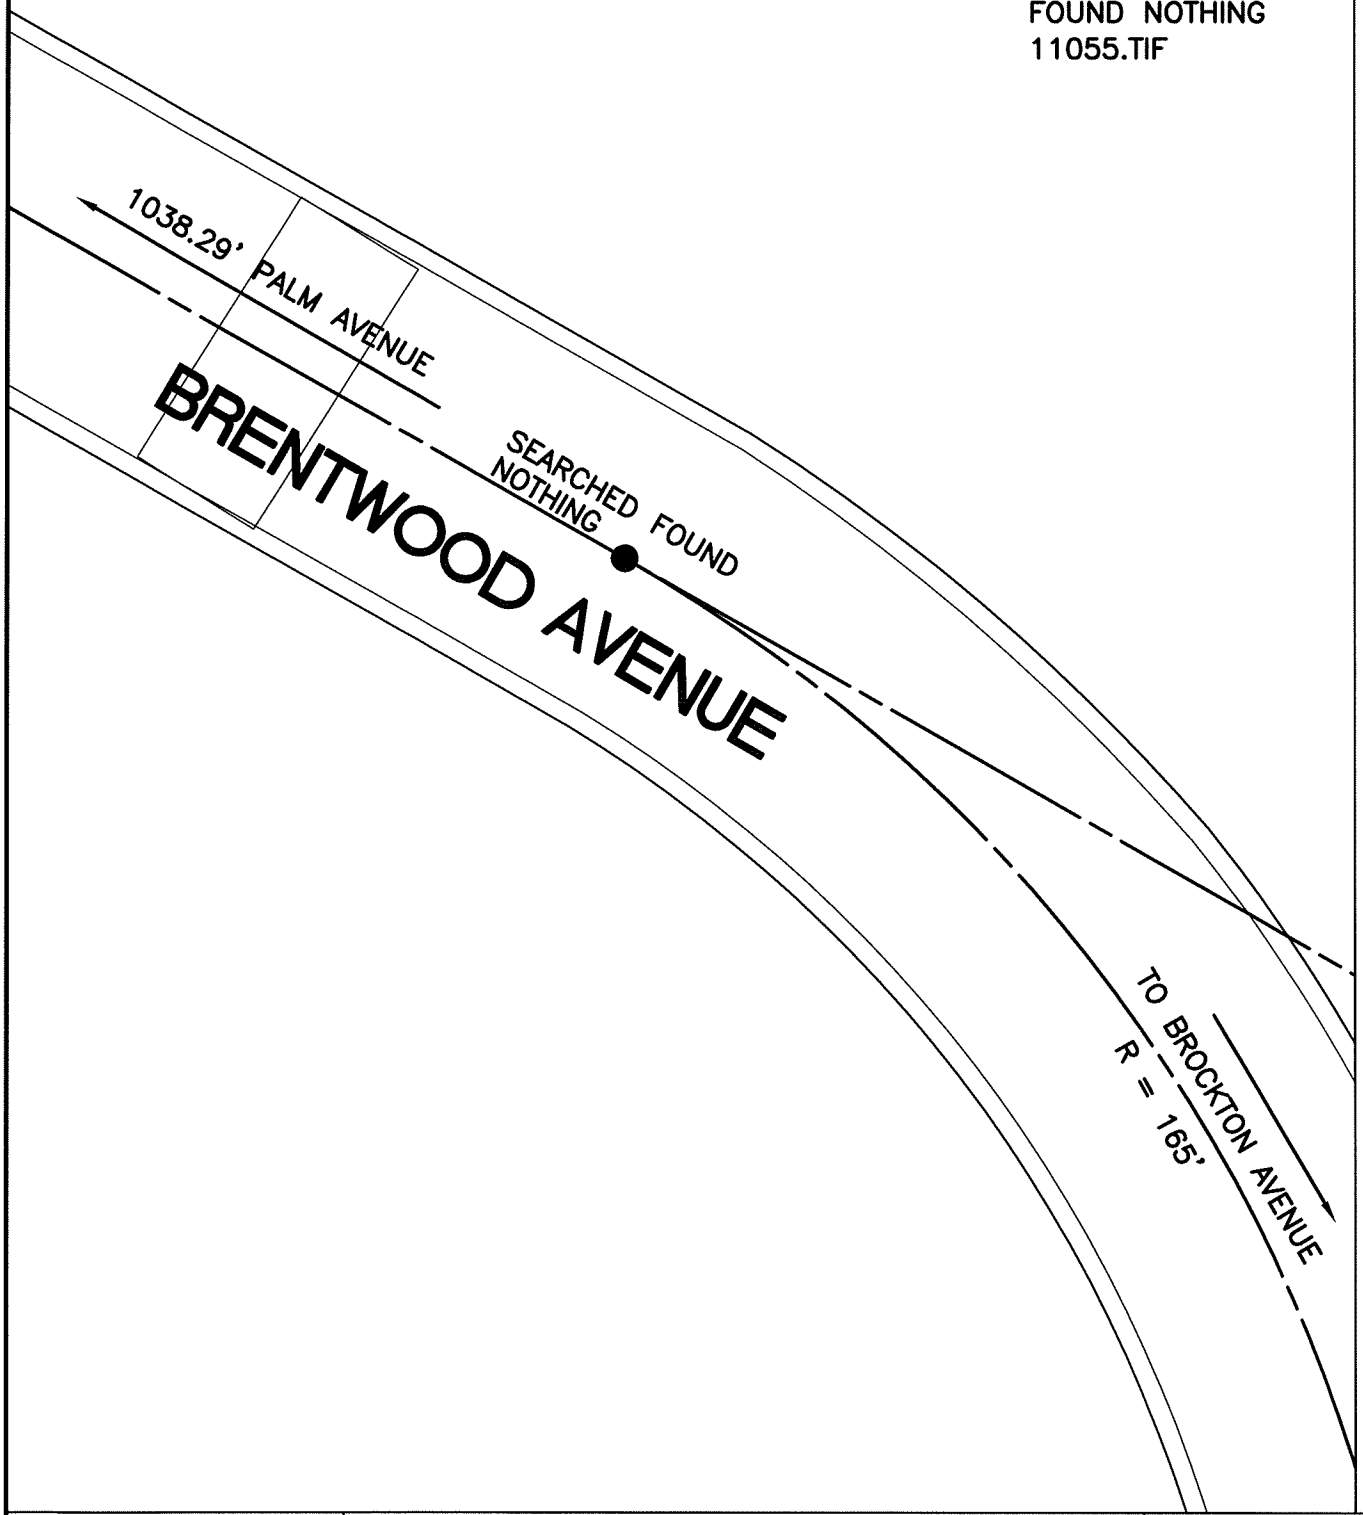

OFFICIAL TIE PLAT

CITY OF RIVERSIDE

SCALE: 1"=20'	
DATE: 05/10/2011	
DRAWN BY: B DURENTE	
F.B.: SEE HISTORICAL DATA	
SEC: 27 T.2 S.,R.5 W	

THESE TIES ARE FOR THE PURPOSE OF PERPETUATING THE FOUND MONUMENTATION. NO CLAIM IS MADE AS THE RELATIONSHIP OF THE POINTS OR LINES SHOWN HEREON TO TRUE BOUNDARY LOCATIONS

N W E S

SHEET 1 OF 1