13876.TIF

STREET: BRENTWOOD AVENUE X-STREET: MAPLEWOOD PLACE

OFFICIAL USE ONLY

HISTORICAL DATA
11056.TIF

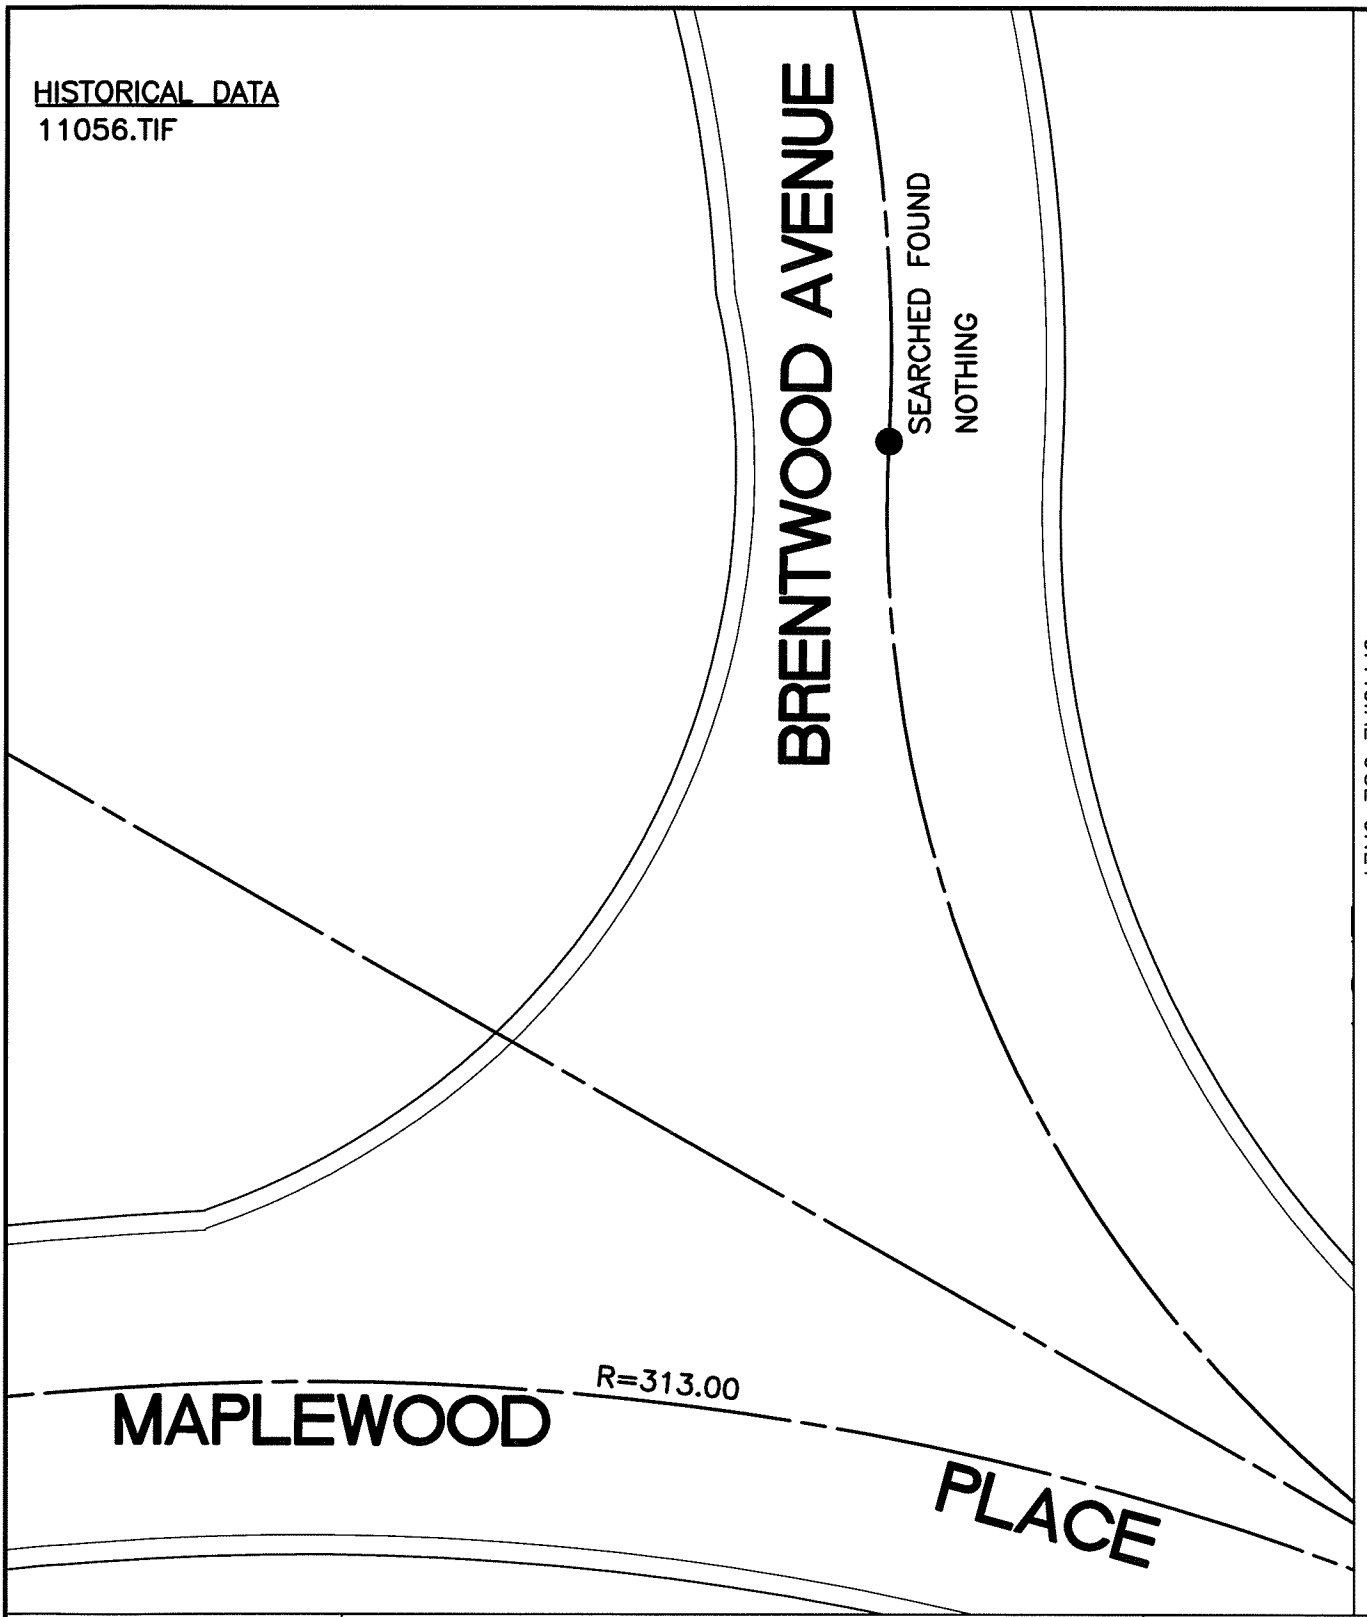

SCALE: 1"=20'	OFFICIAL TIE PLAT CITY OF RIVERSIDE	N W E S
DATE: 05/10/2011		
DRAWN BY: B DURENTE	THESE TIES ARE FOR THE PURPOSE OF PERPETUATING THE FOUND MONUMENTATION. NO CLAIM IS MADE AS THE RELATIONSHIP OF THE POINTS OR LINES SHOWN HEREON TO TRUE BOUNDARY LOCATIONS	
F.B.: SEE HISTORICAL DATA		SHEET 1 OF 1
SEC: 27 T.2 S.,R.5 W		