SWING TIES

13885

STREET: BUSHNELL AVENUE X-STREET: BOGART AVENUE

OFFICIAL USE ONLY

HISTORICAL DATA
NO PREVOIUS TIE DATA

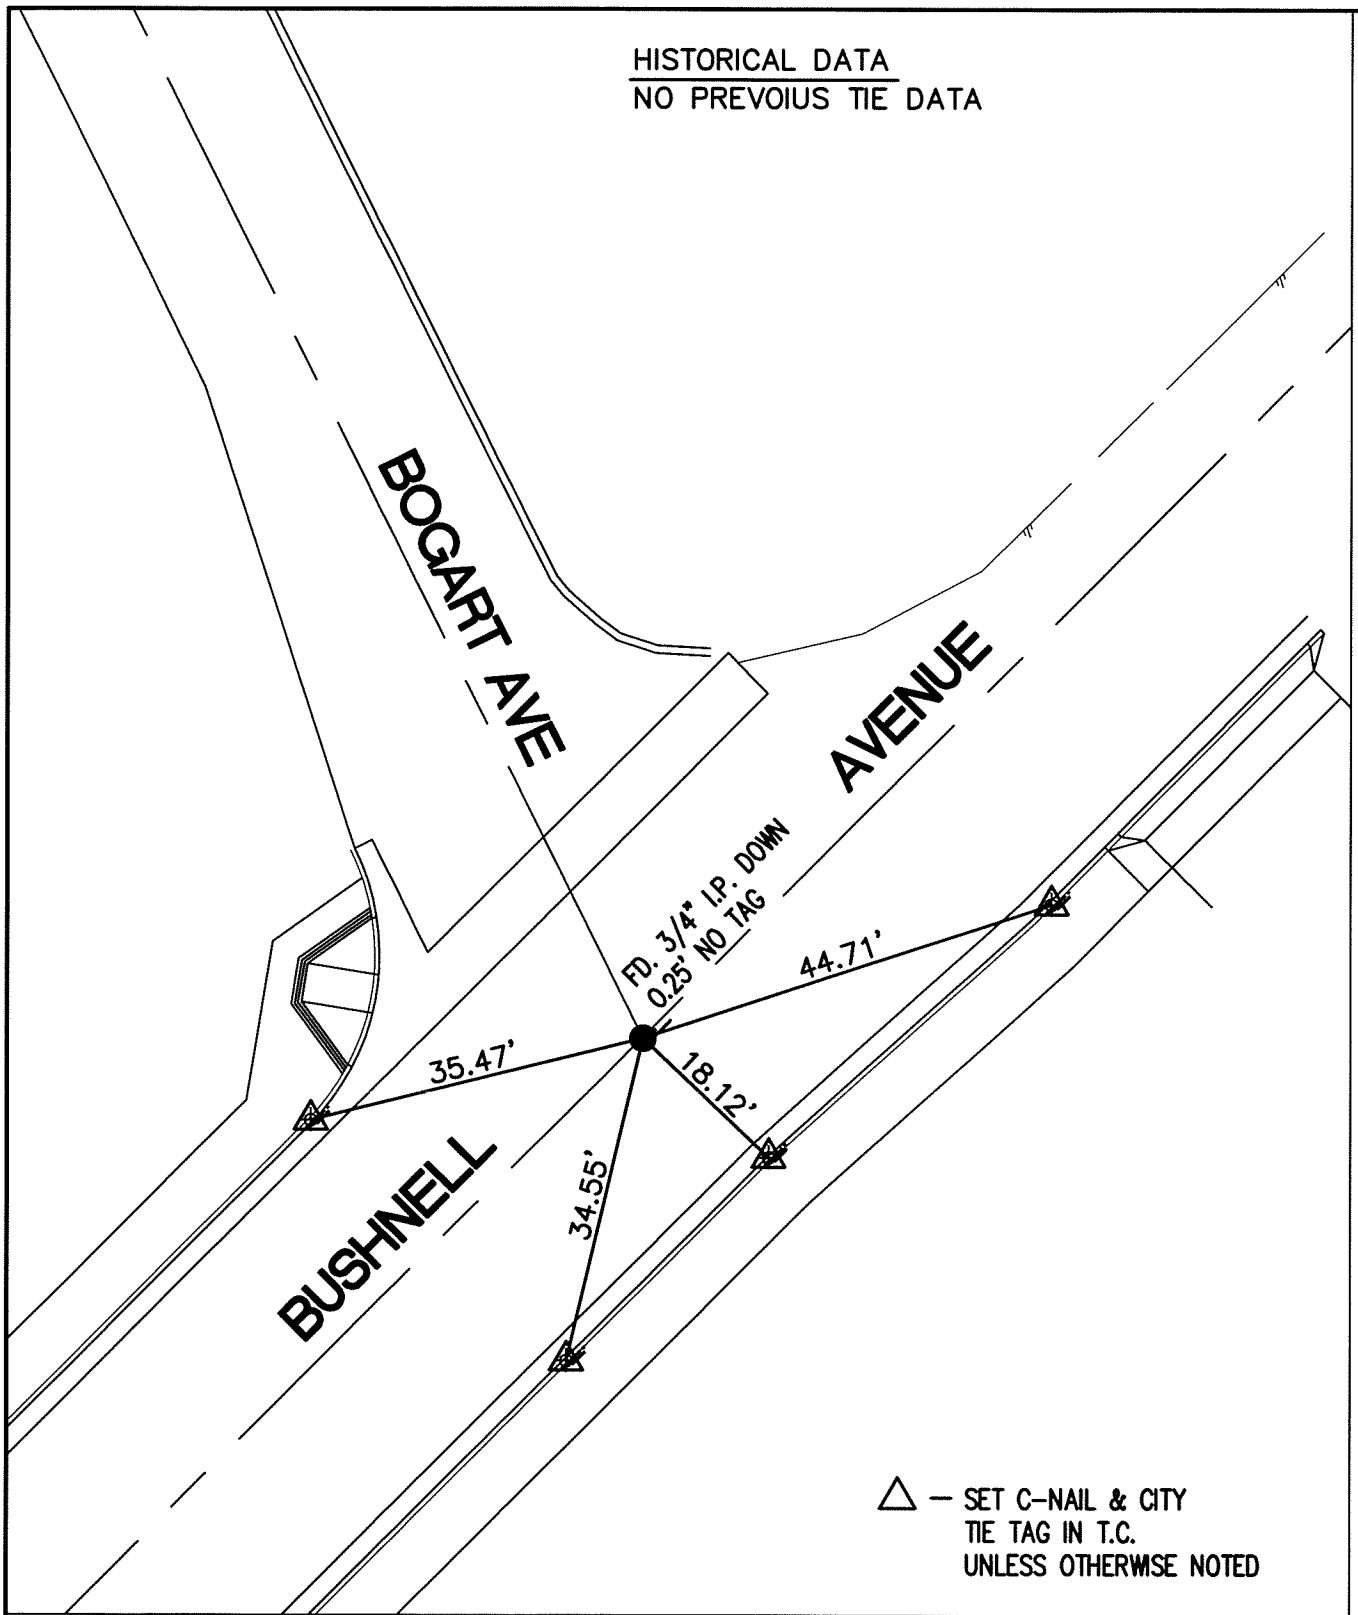

SCALE: 1"=20'	**OFFICIAL TIE PLAT**	N W E S
DATE: 03/08/2011	**CITY OF RIVERSIDE**	
DRAWN BY: B DURENTE	THESE TIES ARE FOR THE PURPOSE OF PERPETUATING THE FOUND MONUMENTATION. NO CLAIM IS MADE AS THE RELATIONSHIP OF THE POINTS OR LINES SHOWN HEREON TO TRUE BOUNDARY LOCATIONS	
F.B.: SEE HISTORICAL DATA		SHEET 1 OF 1
SEC: 11 T.3 S.,R.6 W		