13892.TIF

STREET: KENDALL STREET

X-STREET: TRCT BNDRY/E.C.

OFFICIAL USE ONLY

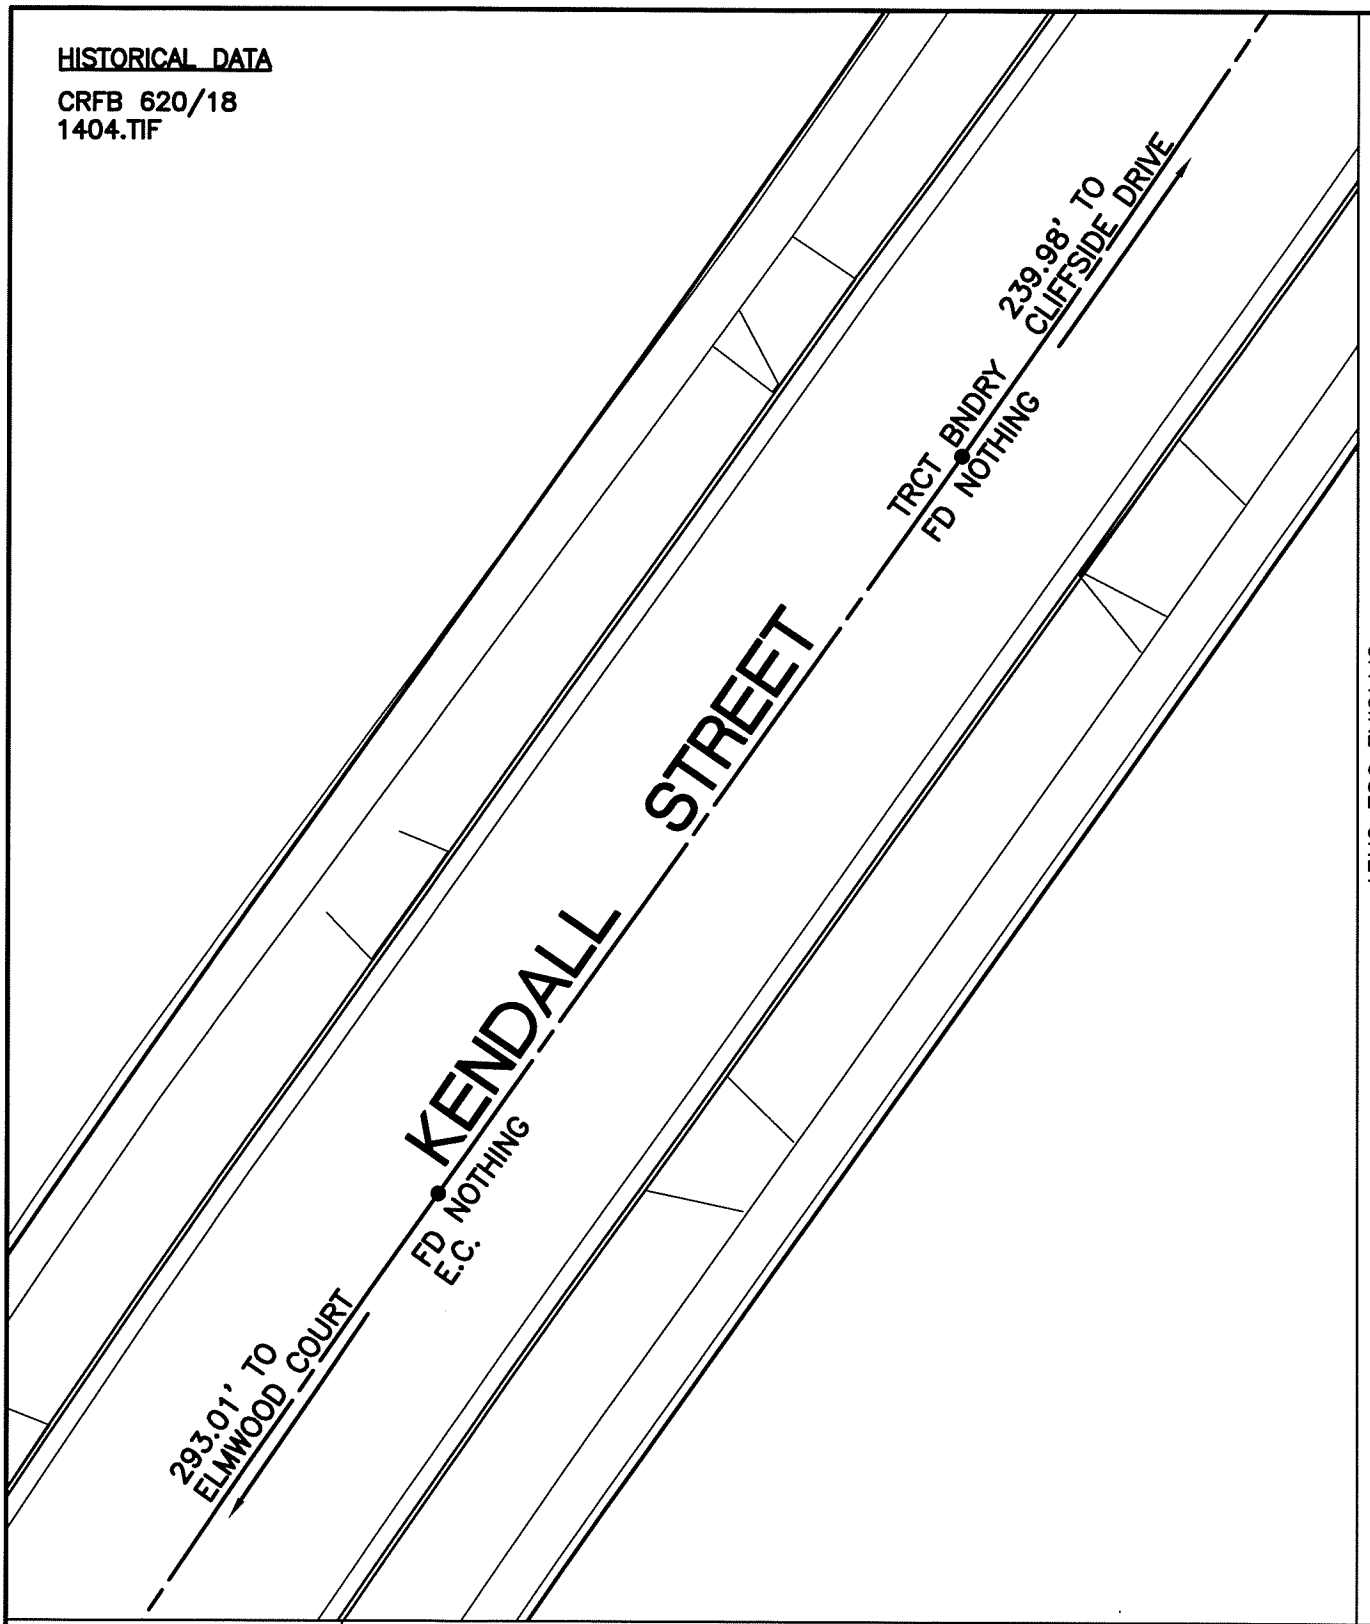

HISTORICAL DATA

CRFB 620/18
1404.TIF

SCALE: 1"=20'	
DATE: 02/09/2009	
DRAWN BY: BDURENTE	
F.B.: SEE HISTORICAL DATA	
SEC: 27 T.2 S.,R.5 W	

OFFICIAL TIE PLAT

CITY OF RIVERSIDE

THESE TIES ARE FOR THE PURPOSE OF PERPETUATING THE FOUND MONUMENTATION. NO CLAIM IS MADE AS THE RELATIONSHIP OF THE POINTS OR LINES SHOWN HEREON TO TRUE BOUNDARY LOCATIONS

N W E S

SHEET 1 OF 1