PARCEL MAP NO. 30485

P.M.B. 218/45-47

13964.TIF

LEGEND

○ = SET SPINDLE & WASHER – LS 7727, FLUSH

▲ = SET LEAD, TACK & TAG – LS 7727 ON TOP OF CURB

STREET PALMYRITA AVE X-STREET COLUMBIA AVE

OFFICE USE ONLY

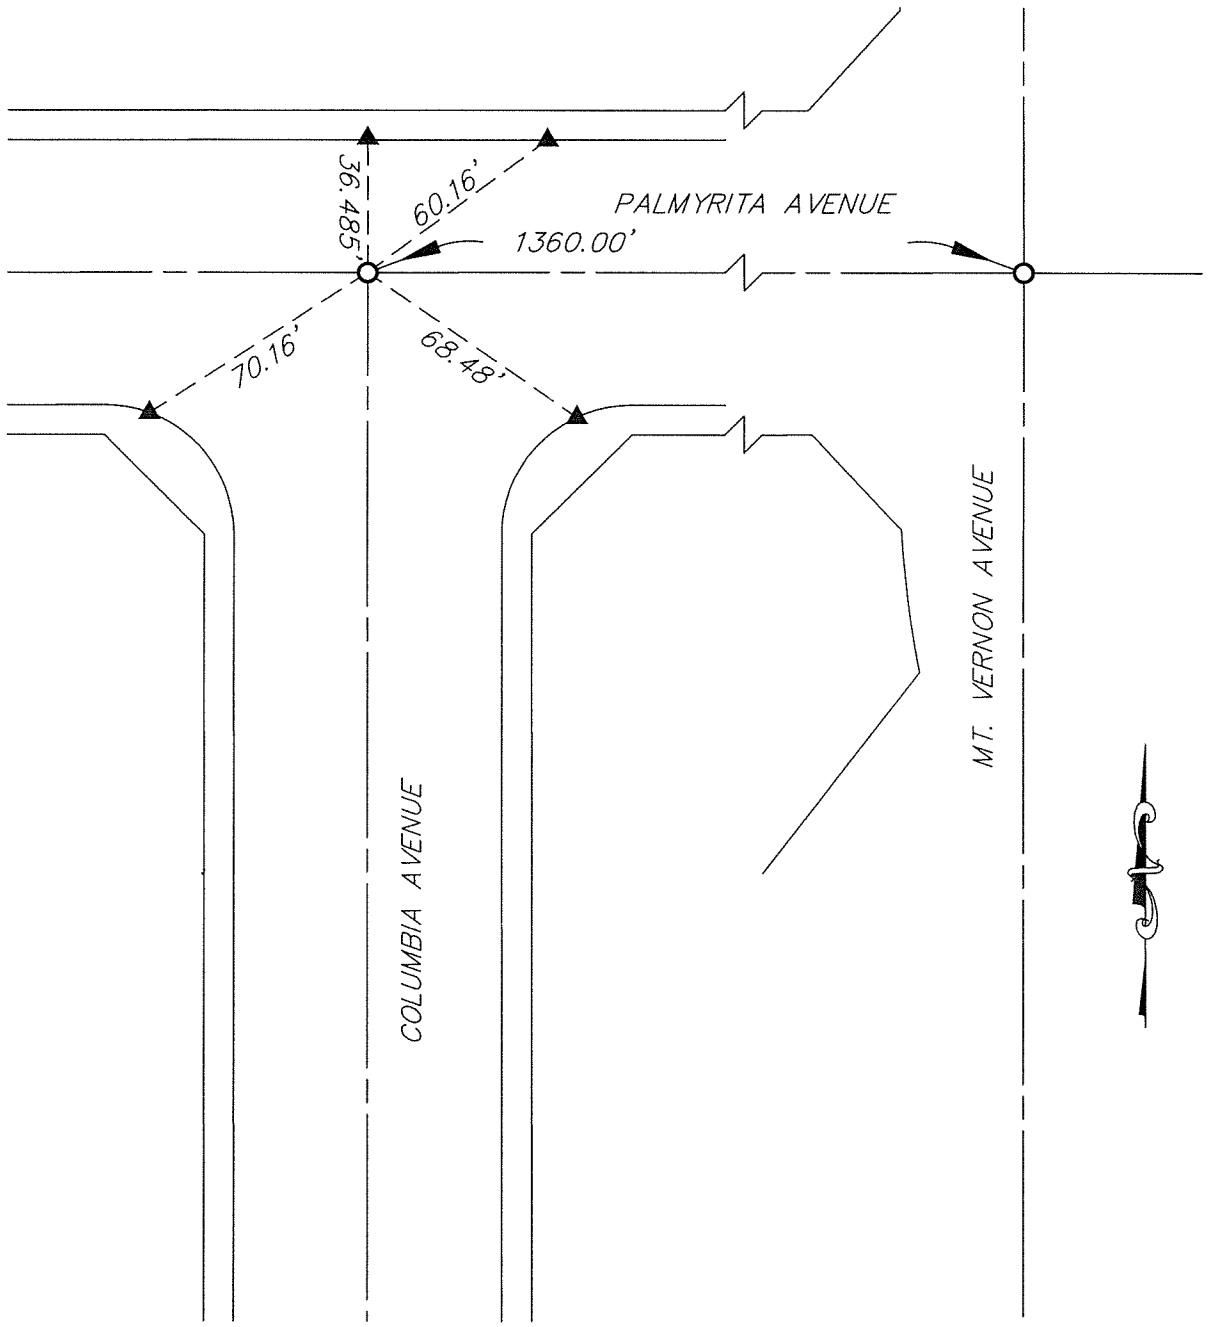

SCALE: 1" = 50'	- OFFICIAL TIE PLAT -	SHEET
DATE: NOV. 29, 2011	CITY OF RIVERSIDE	
DRAWN BY: EVS	PREPARED BY: ARROW ENGINEERING	1
CHECKED BY: BDG	AEC 42138 TENTH STREET WEST LANCASTER, CA 93534	
JOB NO. 11-06	COPYRIGHT © 2011 ARROW ENGINEERING COMPANY PHONE: (661) 949-2525	OF 3 SHEETS