14036.TIF

Street: HOPE AVENUE

X-Street: WHEELER STREET

OFFICIAL USE ONLY

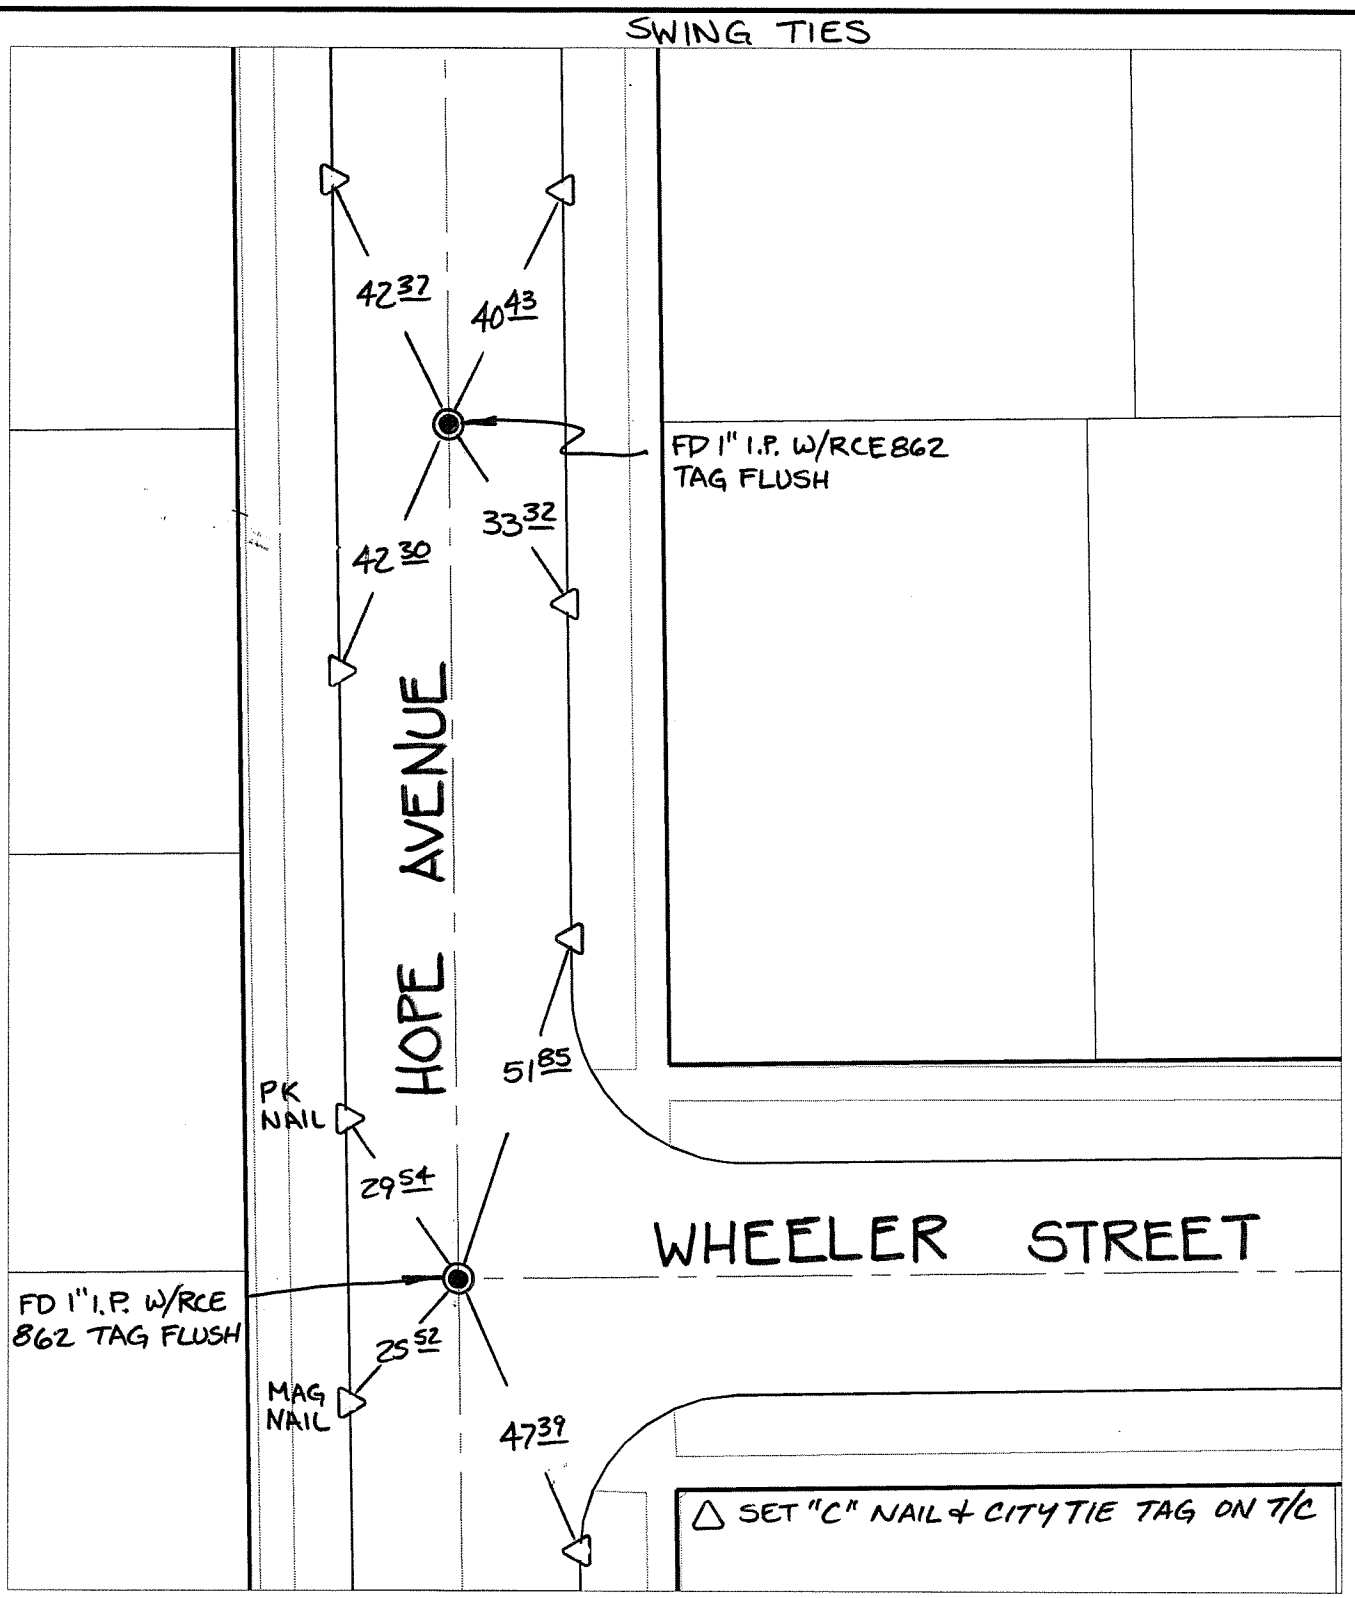


× FD. Ramset Nail on T/C
■ FD. "C" Nail on T/C
● FD. LD. & TK. on T/C
○ Set LD. & TK. on T/C

*P.K. and City Engineer tag to be set @ surface after street construction is complete. (If possible)*

| | | |
|---|---|---|
| Scale: 1" = 30' | **OFFICIAL TIE PLAT**<br>**CITY OF RIVERSIDE** | |
| Date: 07/20/12 | | |
| Drawn by: pw | *These ties are for the purpose of perpetuating the found monumentation. No claim is made as to the relationship of the points or lines shown hereon to true boundary locations.* | |
| F.B.: . | | Sheet 1 of 1 |
| TR-Sec: T3SR5W-6 | | Cadme MB: 66-1 |