TRANSIT TIES

14059.TIF

STREET: GRAMERCY PLACE

X-STREET: BABB AVENUE

OFFICIAL USE ONLY

REF: C12480.TIF
CRFB 738/68
CRFB 653/68-75

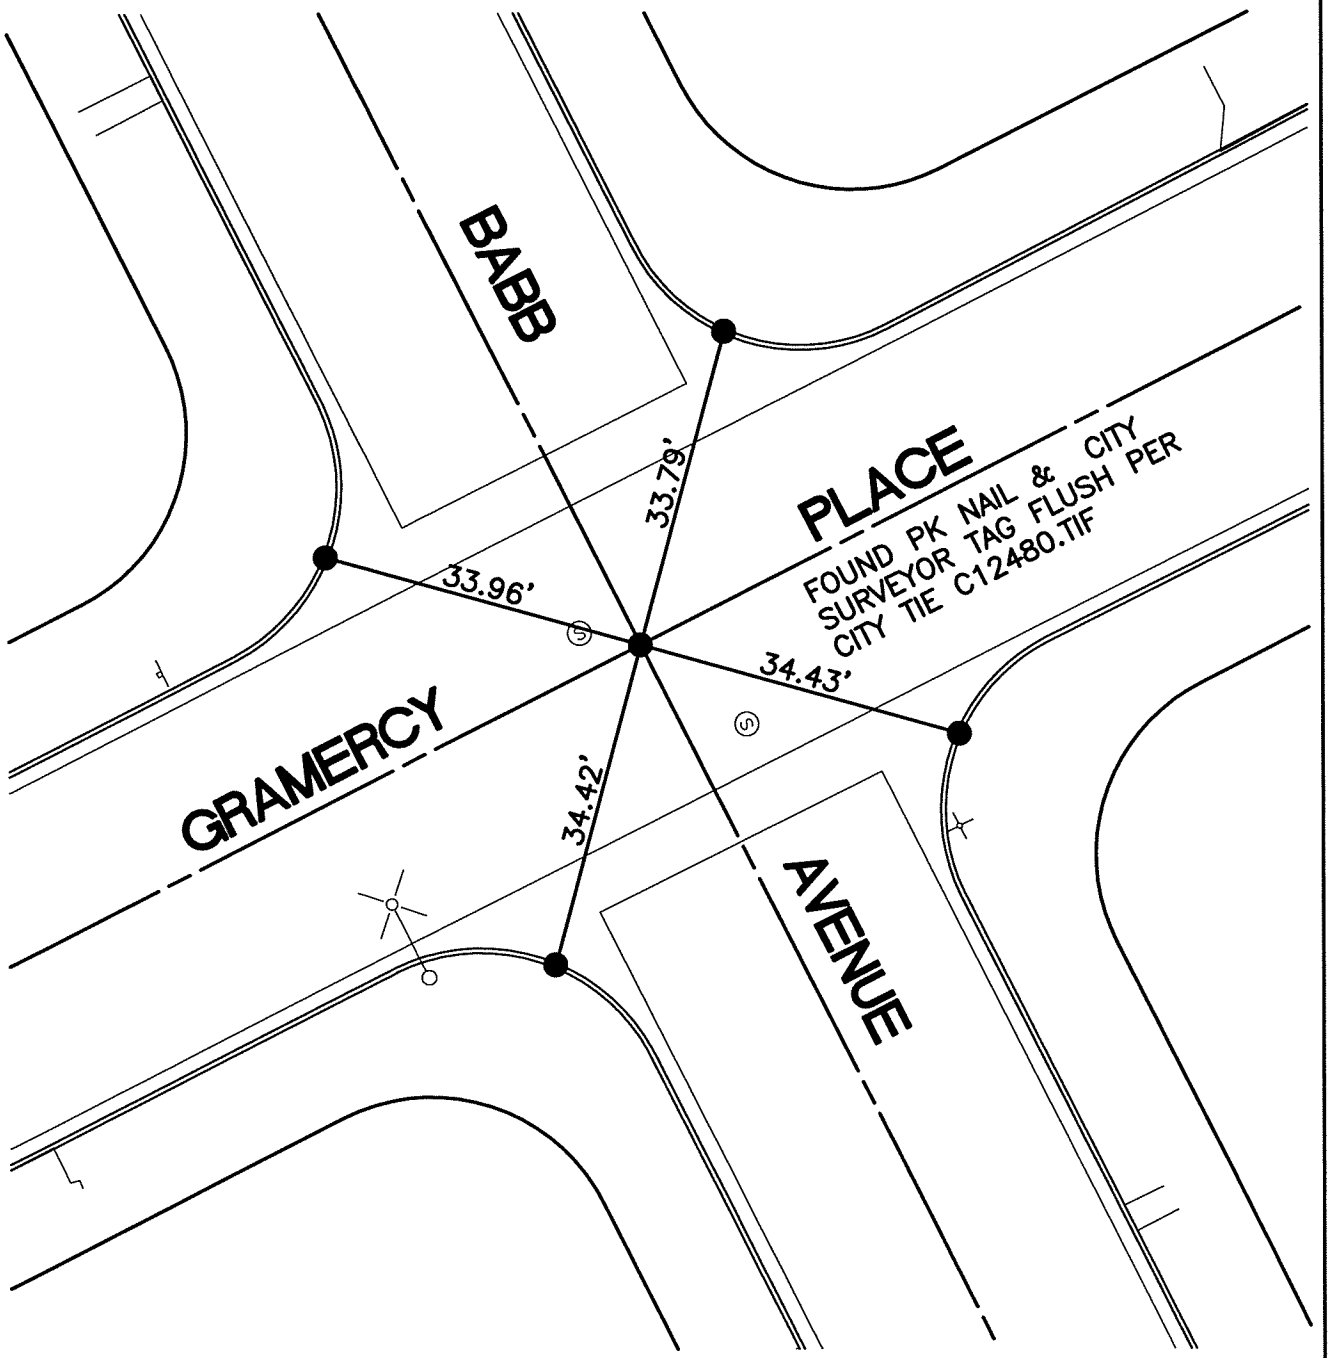

● — FOUND LEAD & TACK IN T.C.

SCALE: 1"=20'	**OFFICIAL TIE PLAT**	N W E S
DATE: 8/27/12	**CITY OF RIVERSIDE**	
DRAWN BY: CURT	THESE TIES ARE FOR THE PURPOSE OF PERPETUATING THE FOUND MONUMENTATION. NO CLAIM IS MADE AS THE RELATIONSHIP OF THE POINTS OR LINES SHOWN HEREON TO TRUE BOUNDARY LOCATIONS	
F.B.:		SHEET 1 OF 1
SEC: 1 T.3S., R.6W.		