SWING TIES

14060.TIF

STREET: GRAMERCY PLACE

X-STREET: NOBLE STREET

OFFICIAL USE ONLY

REF: C12479.TIF
11089.TIF

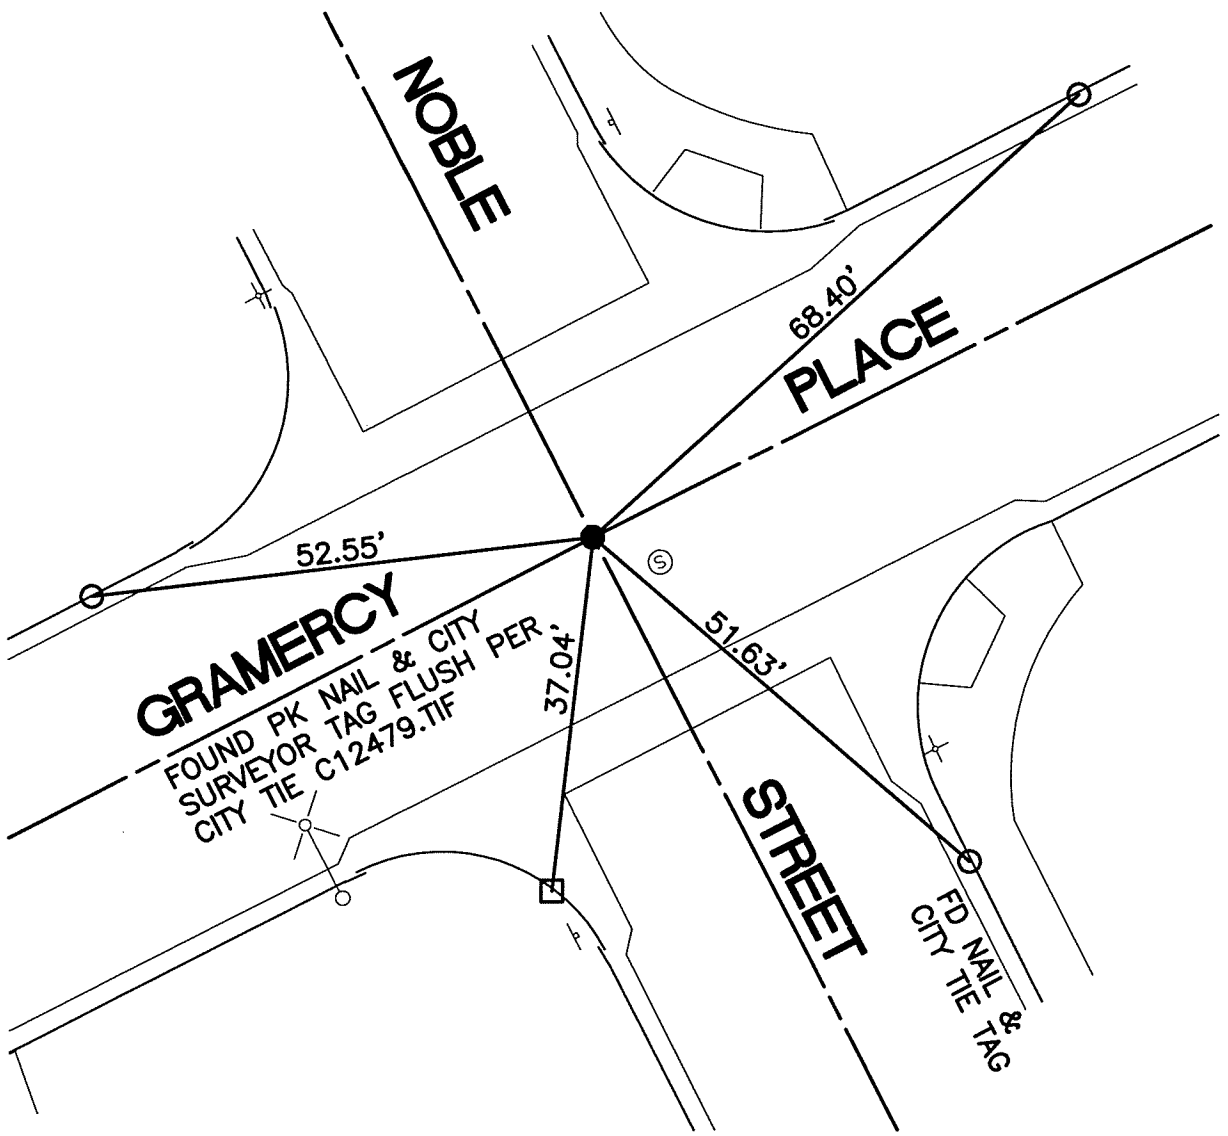

○ – SET NAIL & CITY TIE TAG IN T.C.
□ – SET PK NAIL IN T.C.

SCALE: 1"=20'	**OFFICIAL TIE PLAT**	N W E S
DATE: 8/27/12	**CITY OF RIVERSIDE**	
DRAWN BY: CURT	THESE TIES ARE FOR THE PURPOSE OF PERPETUATING THE FOUND MONUMENTATION. NO CLAIM IS MADE AS THE RELATIONSHIP OF THE POINTS OR LINES SHOWN HEREON TO TRUE BOUNDARY LOCATIONS	
F.B.:		SHEET 1 OF 1
SEC: 1 T.3S., R.6W.		