TRANSIT AND SWING TIES

REF: 6328.TIF
CRFB 1005/38
CRFB 703/51

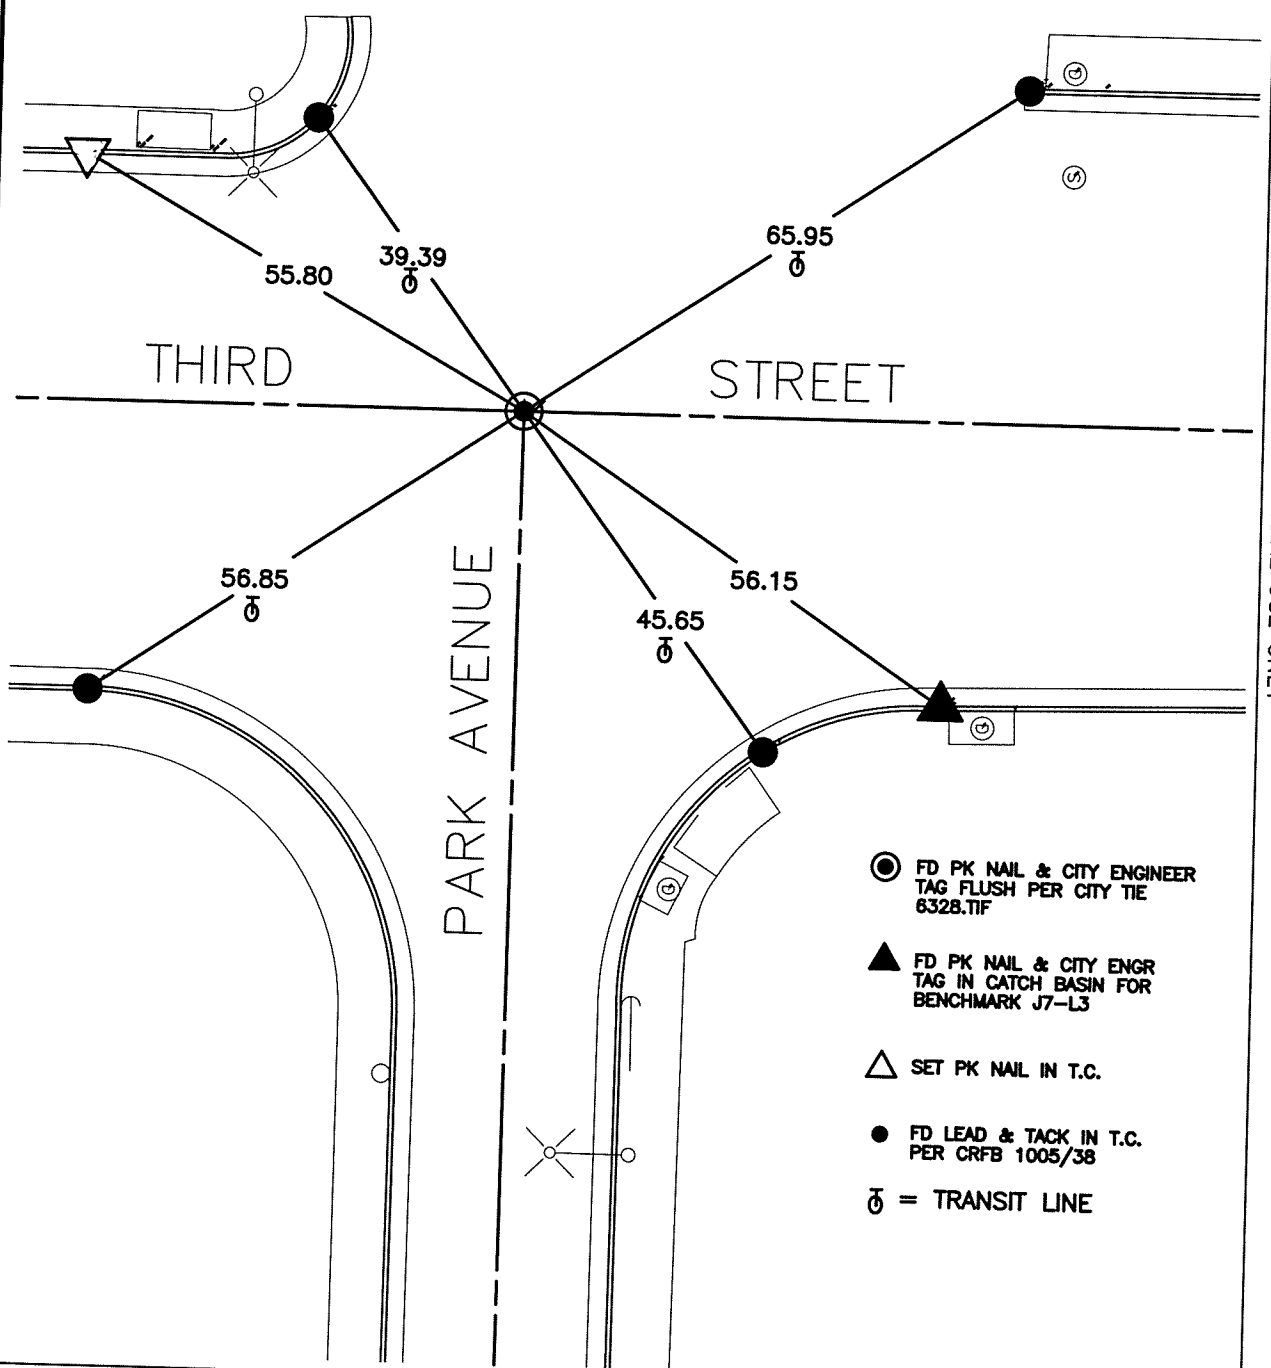

STREET: THIRD STREET

X-STREET: PARK AVENUE

OFFICIAL USE ONLY

14075.TIF

SCALE: 1"=20'	OFFICIAL TIE PLAT CITY OF RIVERSIDE
DATE: 7/06/12	
DRAWN BY: CURT	THESE TIES ARE FOR THE PURPOSE OF PERPETUATING THE FOUND MONUMENTATION. NO CLAIM IS MADE AS THE RELATIONSHIP OF THE POINTS OR LINES SHOWN HEREON TO TRUE BOUNDARY LOCATIONS
F.B.:	
SEC. 24 T.2S.,R.5W	

N W E S

SHEET 1 OF 1