14118.TIF

Street: JURUPA AVENUE

X-Street: COLONIAL DRIVE

OFFICIAL USE ONLY

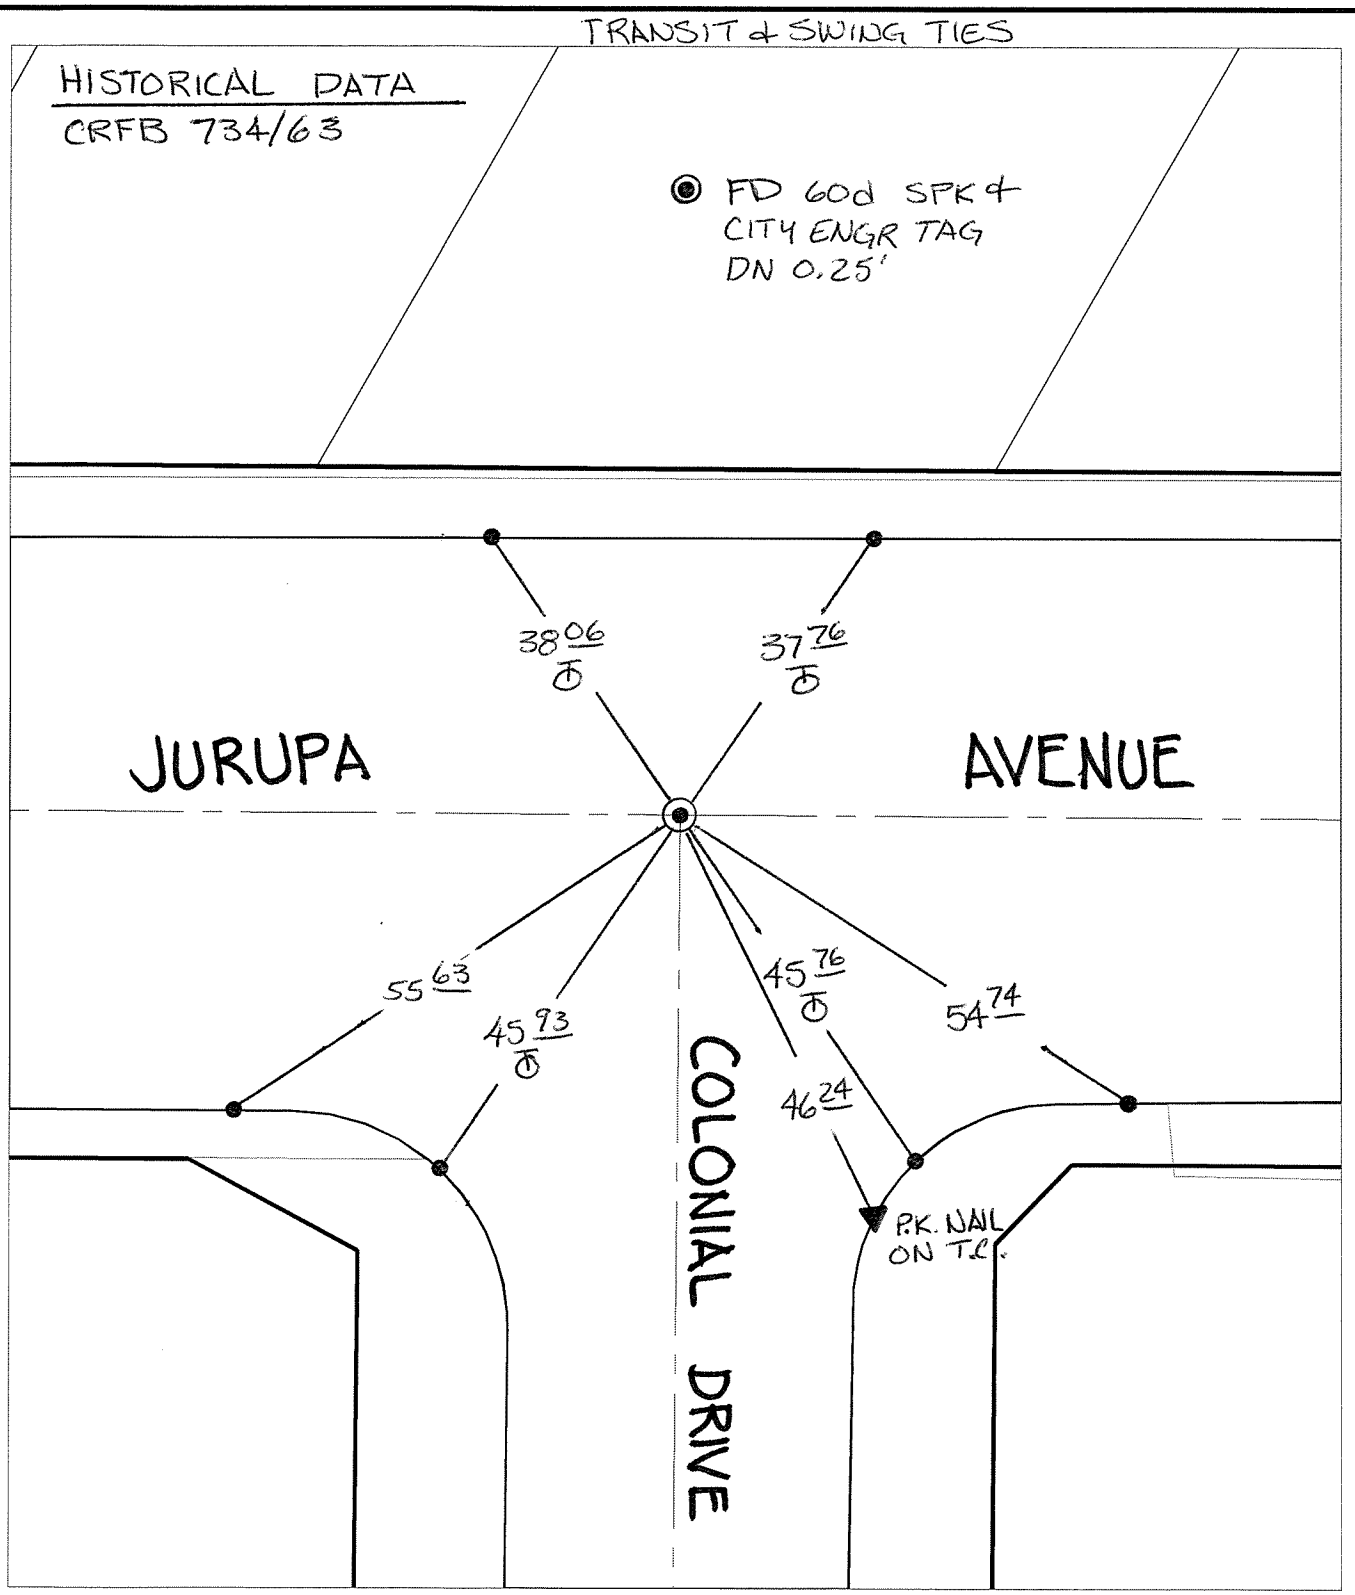

✕ FD. Ramset Nail on T/C
■ FD. "C" Nail on T/C
● FD. LD. & TK. on T/C
○ Set LD. & TK. on T/C

P.K. and City Engineer tag to be set @ surface after street construction is complete. (If possible)

Scale: 1" = 20'	**OFFICIAL TIE PLAT** **CITY OF RIVERSIDE**	N W E S
Date: 10/05/11		
Drawn by: pw	*These ties are for the purpose of perpetuating the found monumentation. No claim is made as to the relationship of the points or lines shown hereon to true boundary locations.*	
F.B.:		Sheet 1 of 1
TR-Sec: T2SR5W-27		Cadme MB: 39-7