14119.TIF

Street: ALMAR STREET

X-Street: LA VERNE DRIVE

OFFICIAL USE ONLY

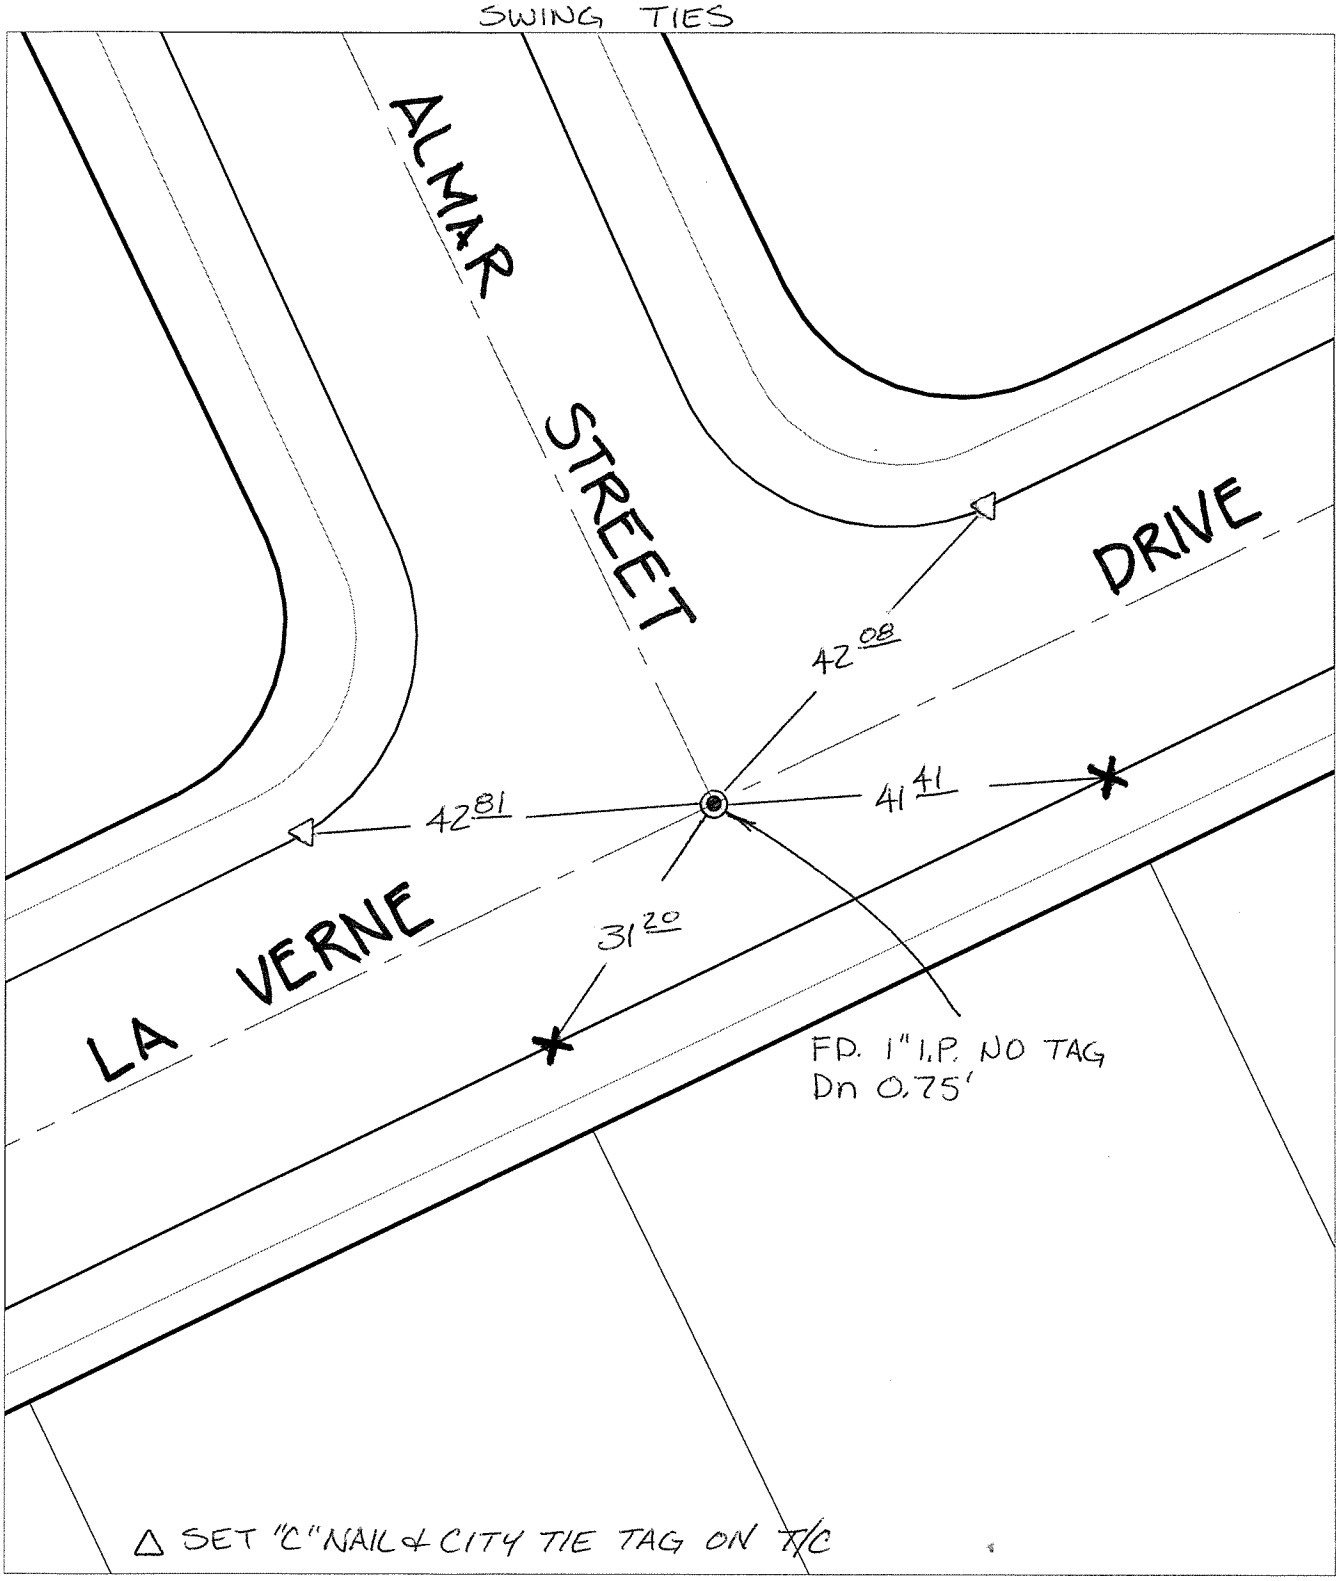


| | |
|---|---|
| ╳ FD. Ramset Nail on T/C | ● FD. LD. & TK. on T/C |
| ■ FD. "C" Nail on T/C | ○ Set LD. & TK. on T/C |

*P.K. and City Engineer tag to be set @ surface after street construction is complete. (If possible)*

Scale: 1" = 20'

Date: 10/05/11

Drawn by: pw

F.B.:

TR-Sec: T3SR6W-10

# OFFICIAL TIE PLAT
## CITY OF RIVERSIDE

*These ties are for the purpose of perpetuating the found monumentation. No claim is made as to the relationship of the points or lines shown hereon to true boundary locations.*

N W E S

Sheet 1 of 1

Cadme MB: 63-5