14155.TIF

STREET: REDLANDS COURT

X-STREET: REDLANDS COURT (B.C.)

OFFICIAL USE ONLY

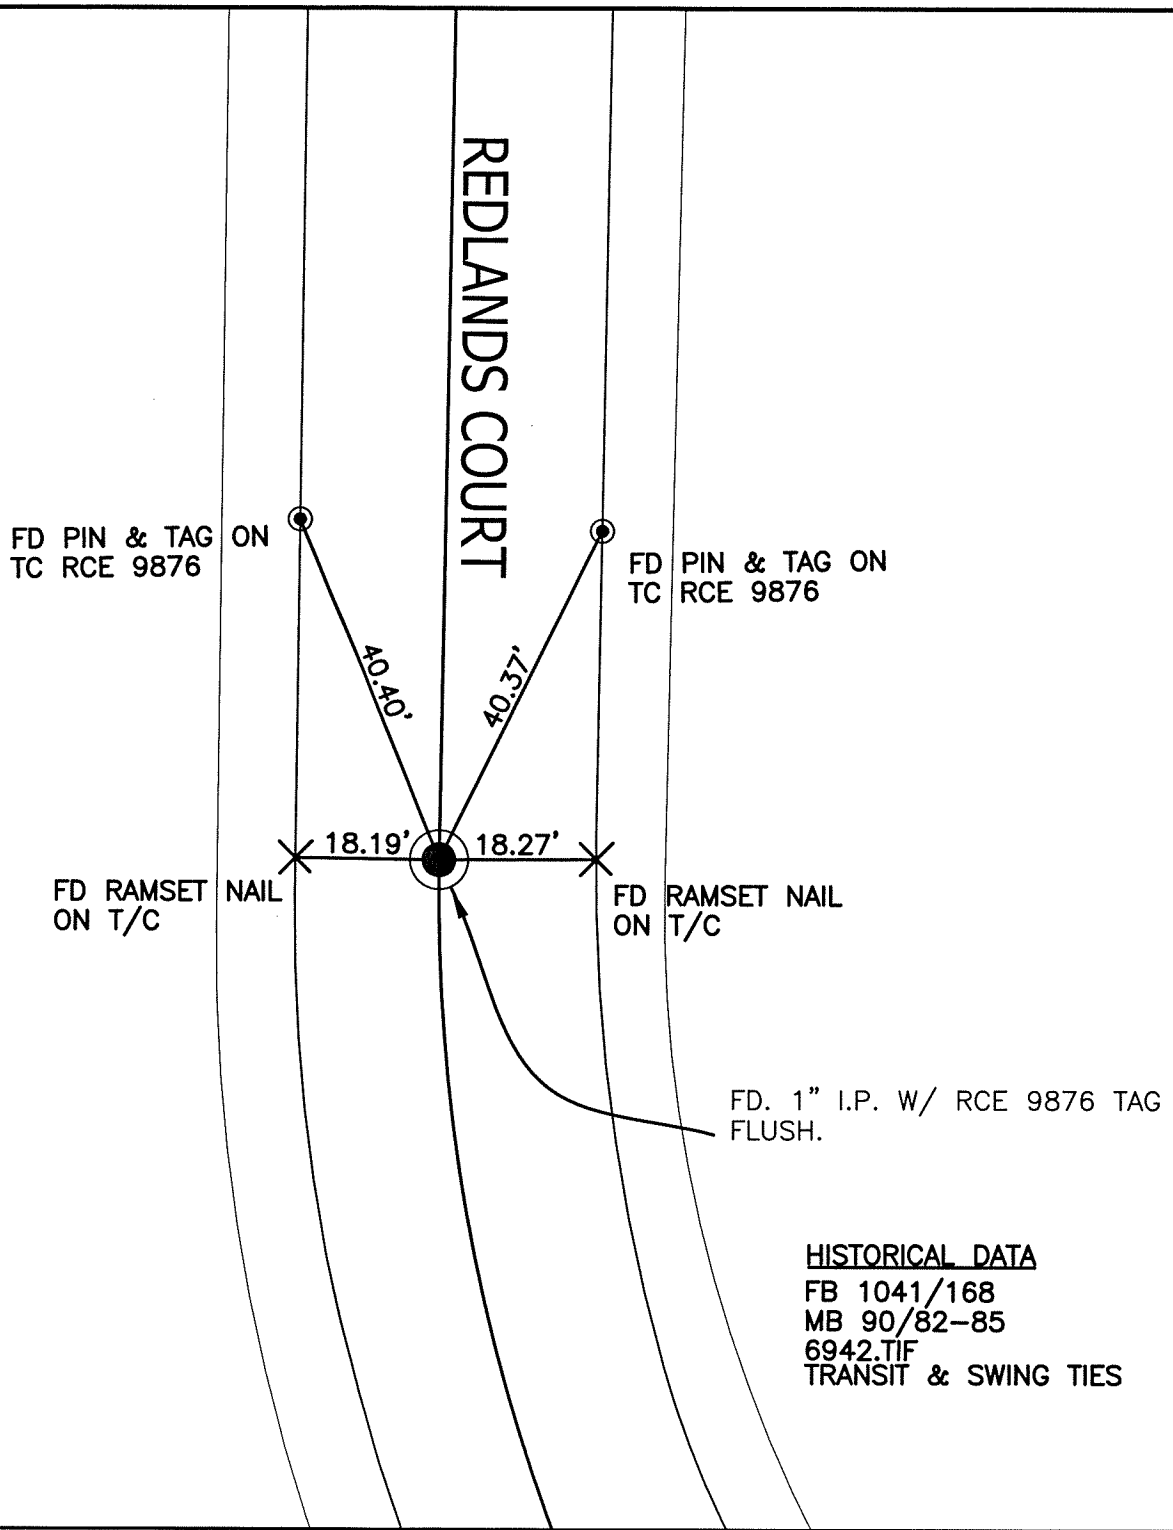

HISTORICAL DATA
FB 1041/168
MB 90/82-85
6942.TIF
TRANSIT & SWING TIES

SCALE: 1"=20'	
DATE: 02/28/2013	
DRAWN BY: B DURENTE	
F.B.: SEE HISTORICAL DATA	
TR-SEC: T.3S.,R.4W-7	

OFFICIAL TIE PLAT
CITY OF RIVERSIDE

THESE TIES ARE FOR THE PURPOSE OF PERPETUATING THE FOUND MONUMENTATION. NO CLAIM IS MADE AS THE RELATIONSHIP OF THE POINTS OR LINES SHOWN HEREON TO TRUE BOUNDARY LOCATIONS

N W E S

SHEET 1 OF 1