14156.TIF

STREET: WILDING PLACE

X-STREET: VILLANOVA PLACE

OFFICIAL USE ONLY

HISTORICAL DATA
M.B. 93/30-32
M.B. 93/33-35
F.B. 1041-243
F.B. 1041-169
8811.TIF
8812.TIF
8226.TIF
6938.TIF

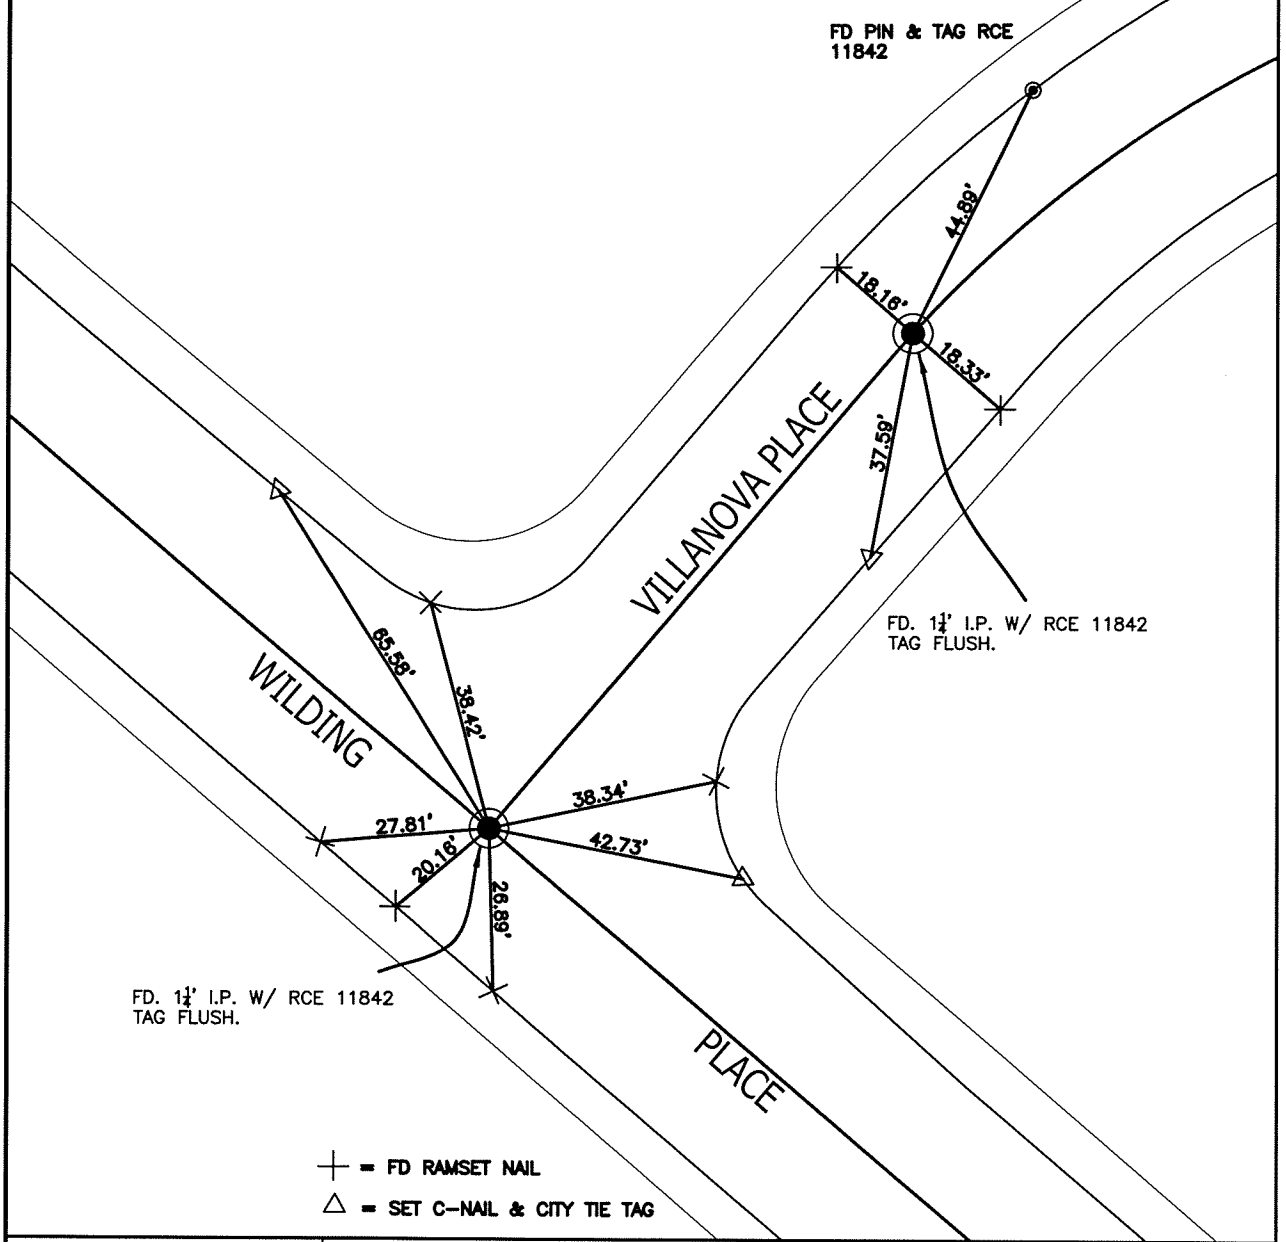

SCALE: 1"=30'	OFFICIAL TIE PLAT CITY OF RIVERSIDE	N W E S
DATE: 02/28/2013		
DRAWN BY: B DURENTE	THESE TIES ARE FOR THE PURPOSE OF PERPETUATING THE FOUND MONUMENTATION. NO CLAIM IS MADE AS THE RELATIONSHIP OF THE POINTS OR LINES SHOWN HEREON TO TRUE BOUNDARY LOCATIONS	
F.B.: SEE HISTORICAL DATA		SHEET 1 OF 1
TR-SEC: T.3S.,R.4W-7		