14165.TIF

STREET: ROANOAK PLACE

X-STREET: CUL DE SAC

OFFICIAL USE ONLY

HISTORICAL DATA
6778.TIF
8226.TIF
M.B. 93/33-35

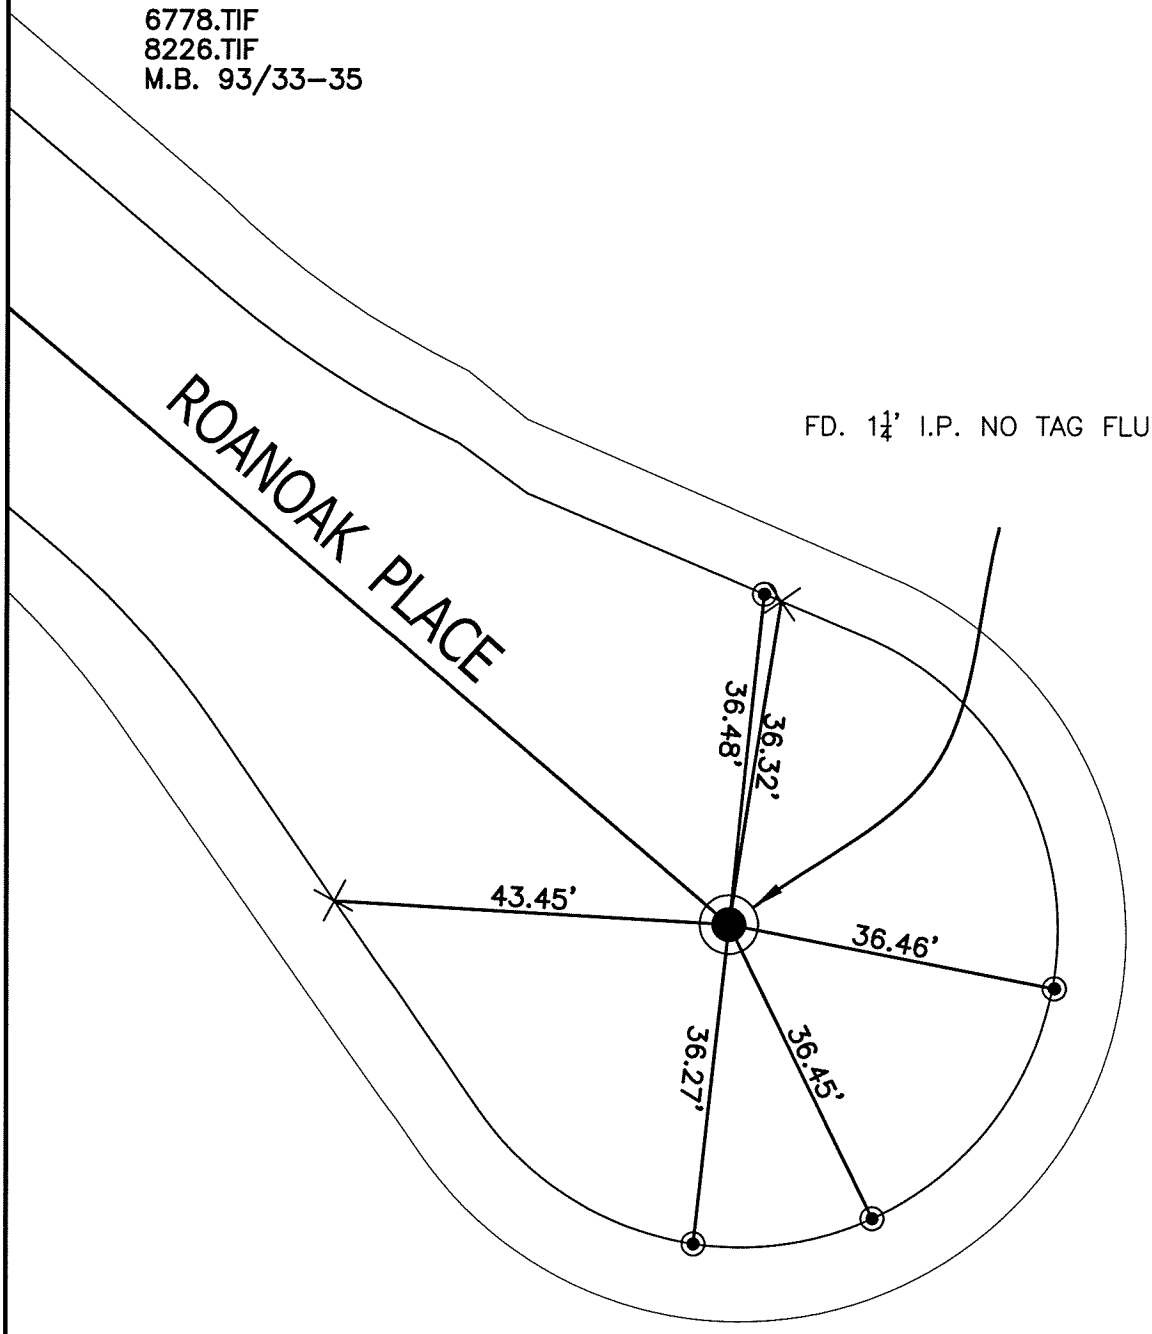

⊙ = FD NAIL & TAG ON T/C

┼ = FD NAIL SHANK

SCALE: 1"=20'	OFFICIAL TIE PLAT CITY OF RIVERSIDE	N W E S
DATE: 02/28/2013		
DRAWN BY: B DURENTE	THESE TIES ARE FOR THE PURPOSE OF PERPETUATING THE FOUND MONUMENTATION. NO CLAIM IS MADE AS THE RELATIONSHIP OF THE POINTS OR LINES SHOWN HEREON TO TRUE BOUNDARY LOCATIONS	
F.B.: SEE HISTORICAL DATA		SHEET 1 OF 1
TR-SEC: T.3S.,R.4W-7		