CENTERLINE TIE SHEET

LICENSED LAND SURVEYOR
EDY POWELL ADKISON
LS 5390
STATE OF CALIFORNIA

11-19-2013

POR LOT 12
DUFFERIN HEIGHTS
MB 12/7

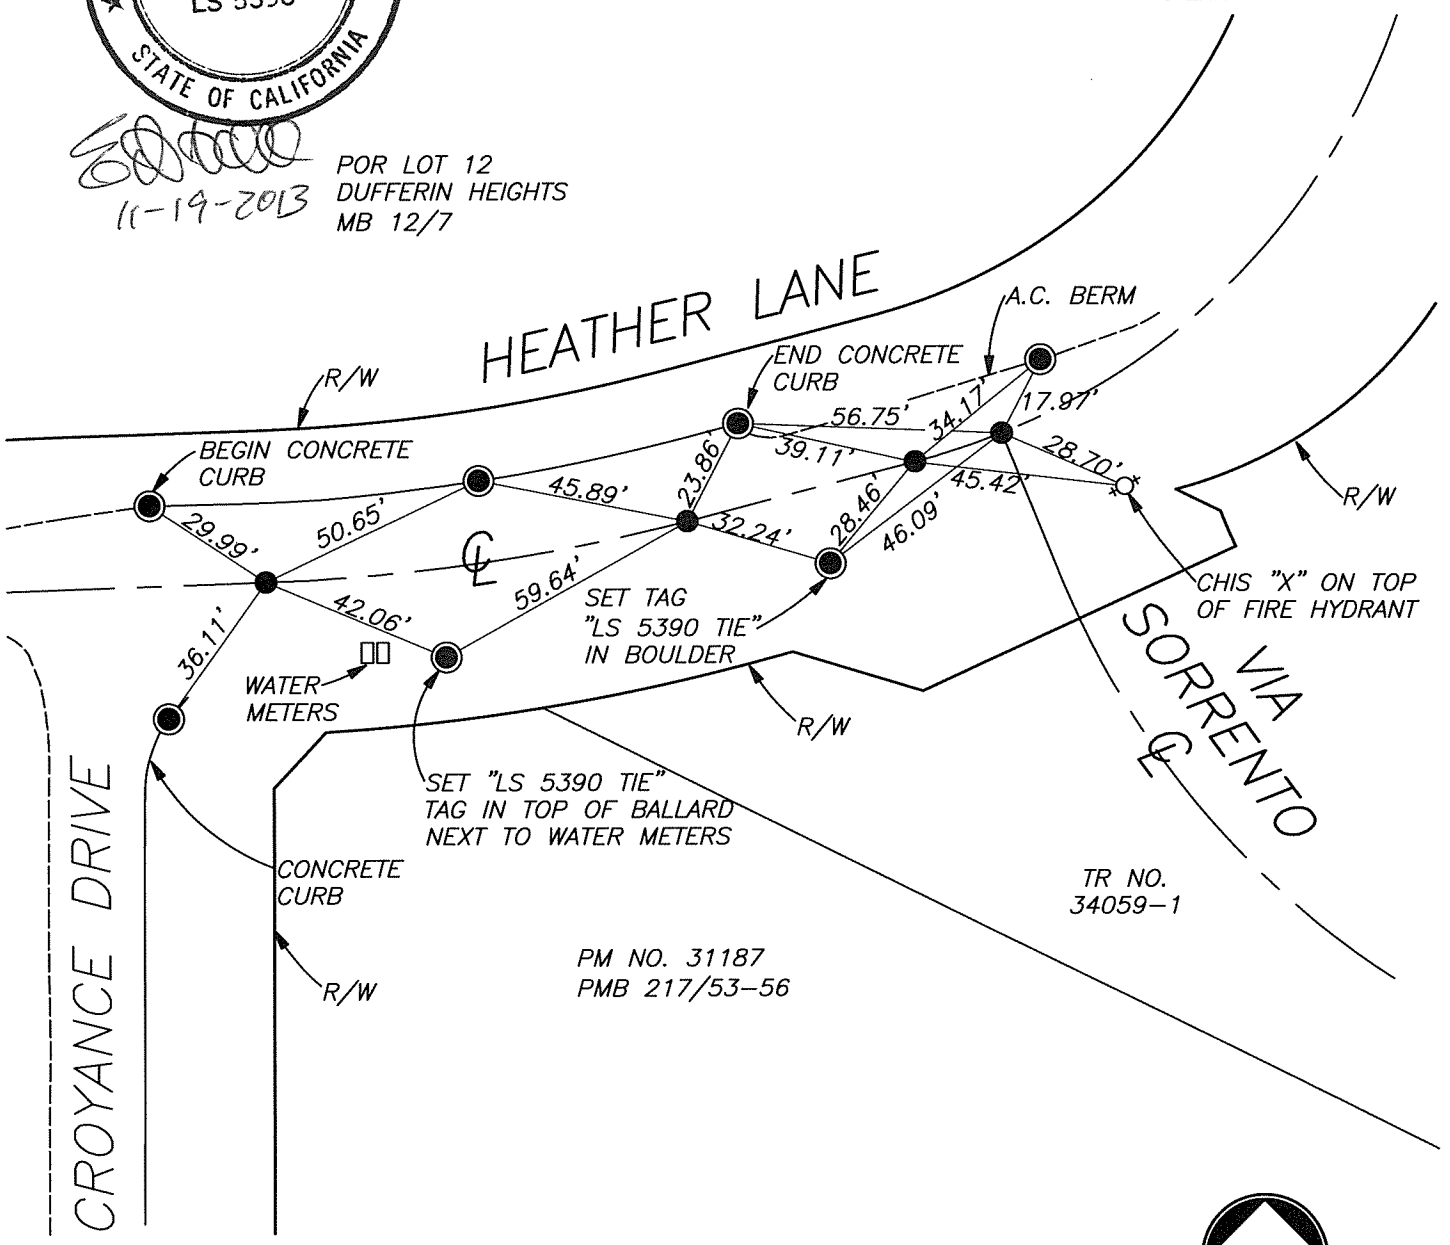

LEGEND

- ● SET 1" I.P. L.S. 5390 PER TRACT NO. 34059-1
- ◉ SET "L.S. 5390 TIE" TAG IN TOP OF BERM OR TOP OF CONCRETE CURB, AS SHOWN UNLESS OTHERWISE NOTED

SCALE: 1"=40'

PREPARED BY:
adkan ENGINEERS
Civil Engineering · Surveying Planning
6879 Airport Drive, Riverside, CA 92504
Tel:(951) 688-0241 · Fax:(951) 688-0599

CENTERLINE TIE SHEET

JOB: TRACT NO. 34059-1 JOB NO. 7863
CLIENT: FRUCIANO DATE: 11/18/13

DWG NAME: HEATHER LANE