SWING TIES

14185.TIF

STREET: WAYFIELD ROAD

X-STREET: CUL-DE-SAC

OFFICIAL USE ONLY

REF: MB 93/11-15
C11925.TIF

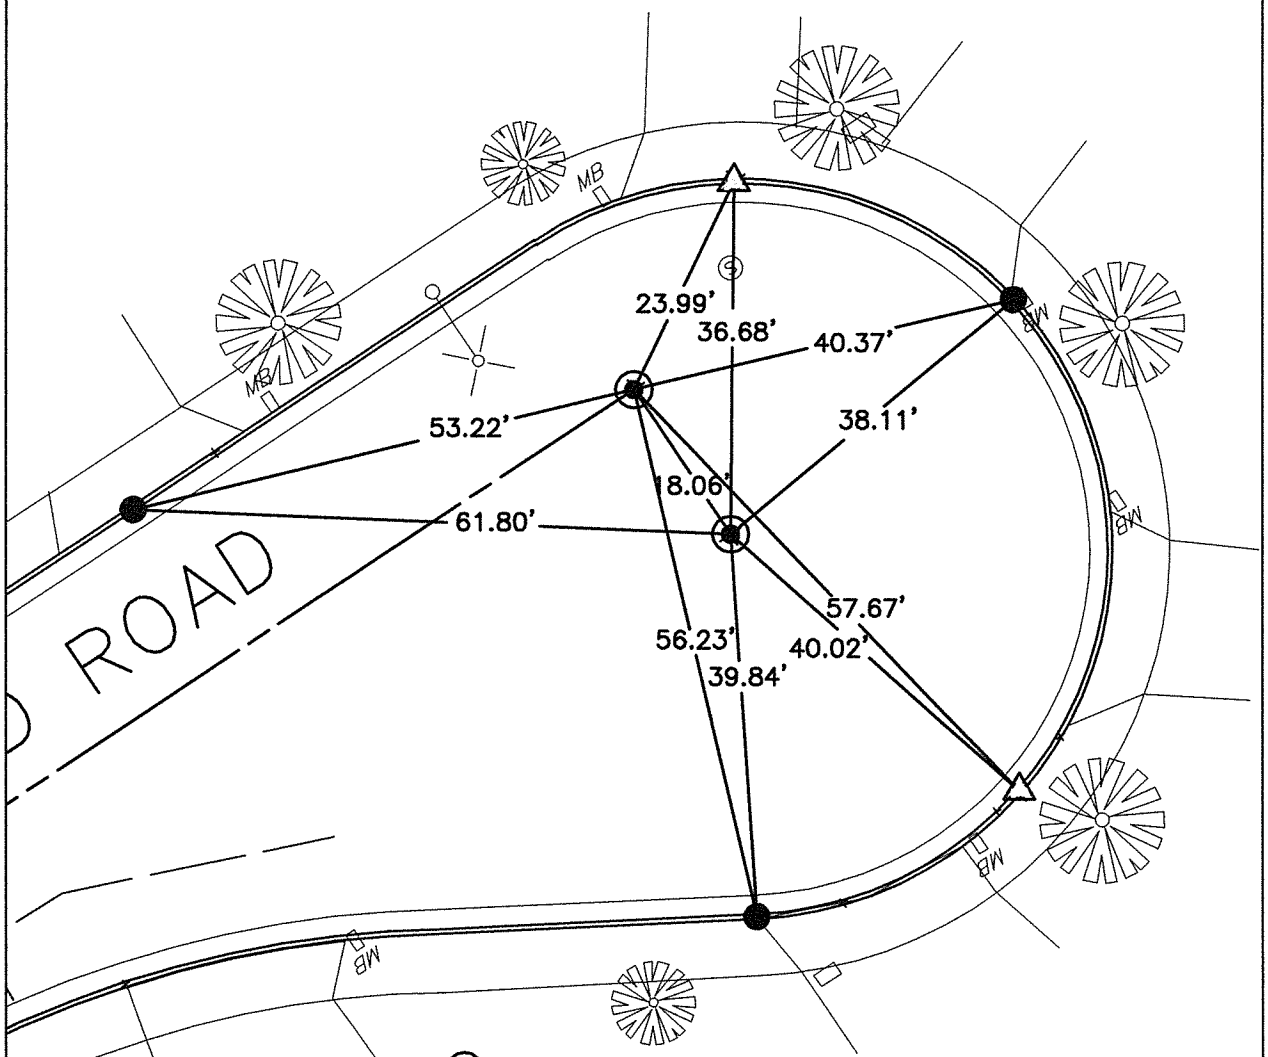

FD PK NAIL AND CITY SURVEYOR TAG FLUSH PER CITY TIE SHEET 11925.TIF AT BOTH POINT

FD LEAD & TACK IN T/C

SET PK NAIL IN T.C.

SCALE: 1"=20'	OFFICIAL TIE PLAT CITY OF RIVERSIDE	N W E S
DATE: 01/02/14		
DRAWN BY: L. Harris	THESE TIES ARE FOR THE PURPOSE OF PERPETUATING THE FOUND MONUMENTATION. NO CLAIM IS MADE AS THE RELATIONSHIP OF THE POINTS OR LINES SHOWN HEREON TO TRUE BOUNDARY LOCATIONS	
F.B.:		SHEET 1 OF 1
SEC: 14 T.3 S.,R.6 W.		Cadme MB: 79-3