SWING TIES

HISTORICAL DATA

5983. TIF
CRFB 931/13
CRFB 796/35

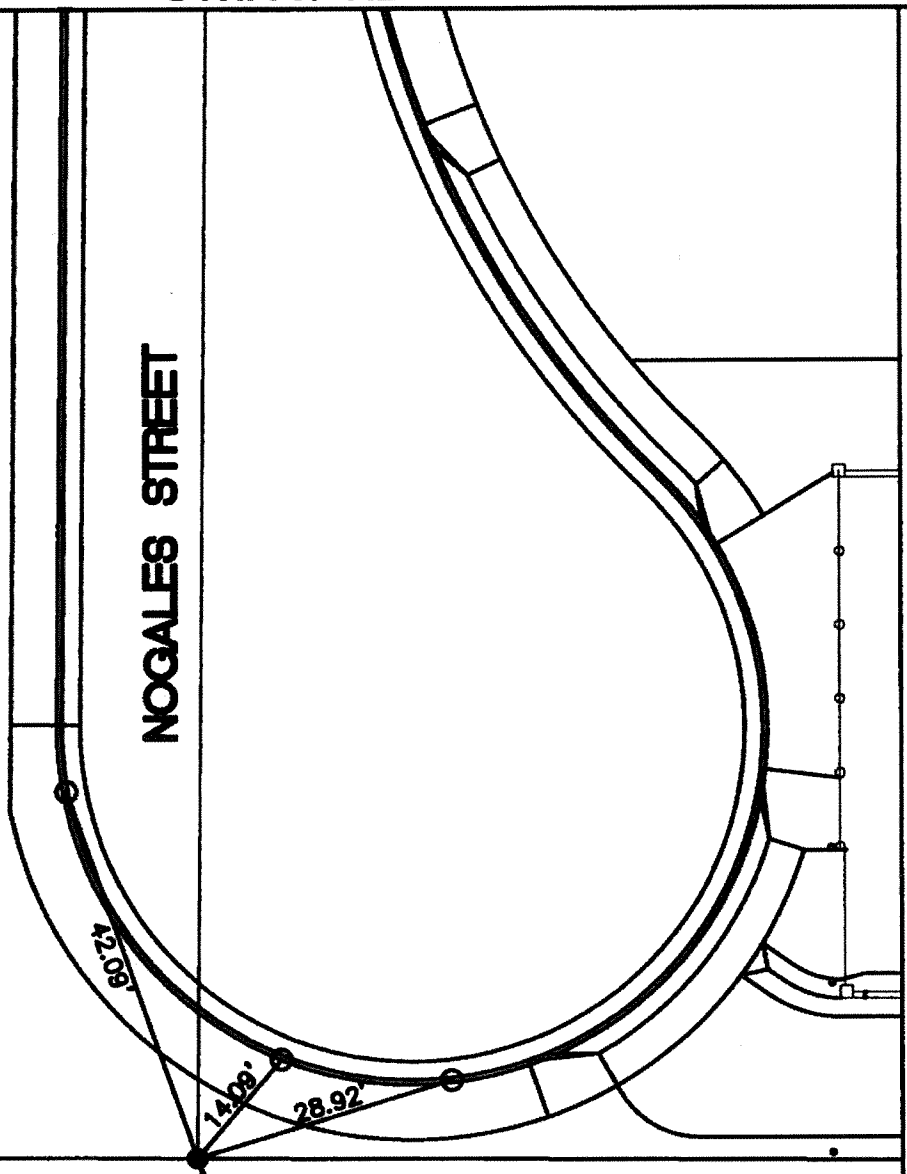

STREET: NOGALES STREET

X-STREET: SO OF JURUPA AT UPRR

OFFICIAL USE ONLY

1421S.TIF

U.P.R.R. RIGHT OF WAY

FOUND CEMENT POINT DOWN 0.50' AT BACK OF CURB. FIT TIES PER 5983.TIF. POINT WAS DESTROYED DURING CONSTRUCTION. SET 1" I.P. TAGGED L.S. 7519 FLUSH PER CONSTRUCTION TIES.

O — SET CONC. NAIL AND CITY TIE TAG IN T.C.

SCALE: 1"=20'	**OFFICIAL TIE PLAT**	N W E S
DATE: 1/15/14	**CITY OF RIVERSIDE**	
DRAWN BY: CURT	THESE TIES ARE FOR THE PURPOSE OF PERPETUATING THE FOUND MONUMENTATION. NO CLAIM IS MADE AS THE RELATIONSHIP OF THE POINTS OR LINES SHOWN HEREON TO TRUE BOUNDARY LOCATIONS	
F.B.: SEE HISTORICAL DATA		SHEET 1 OF 1
SEC: 34 T.2S.,R.5W		