TRACT MAP 32202

LEGEND

- ● –INDICATES FD. MONUMENT AS NOTED
- ▲ –INDICATES SET NAIL & FLASHER IN A.C. BERM
- X –INDICATES SET PUNCHED 'X' ON SWLY. FACE OF CHAIN LINK FENCE POST
- ( )–INDICATES DIMENSION PER TIE CRFB 1033/71

LICENSED LAND SURVEYOR
STEPHEN O. LANTHIER
LS 7259
Exp. 12/31/14
STATE OF CALIFORNIA

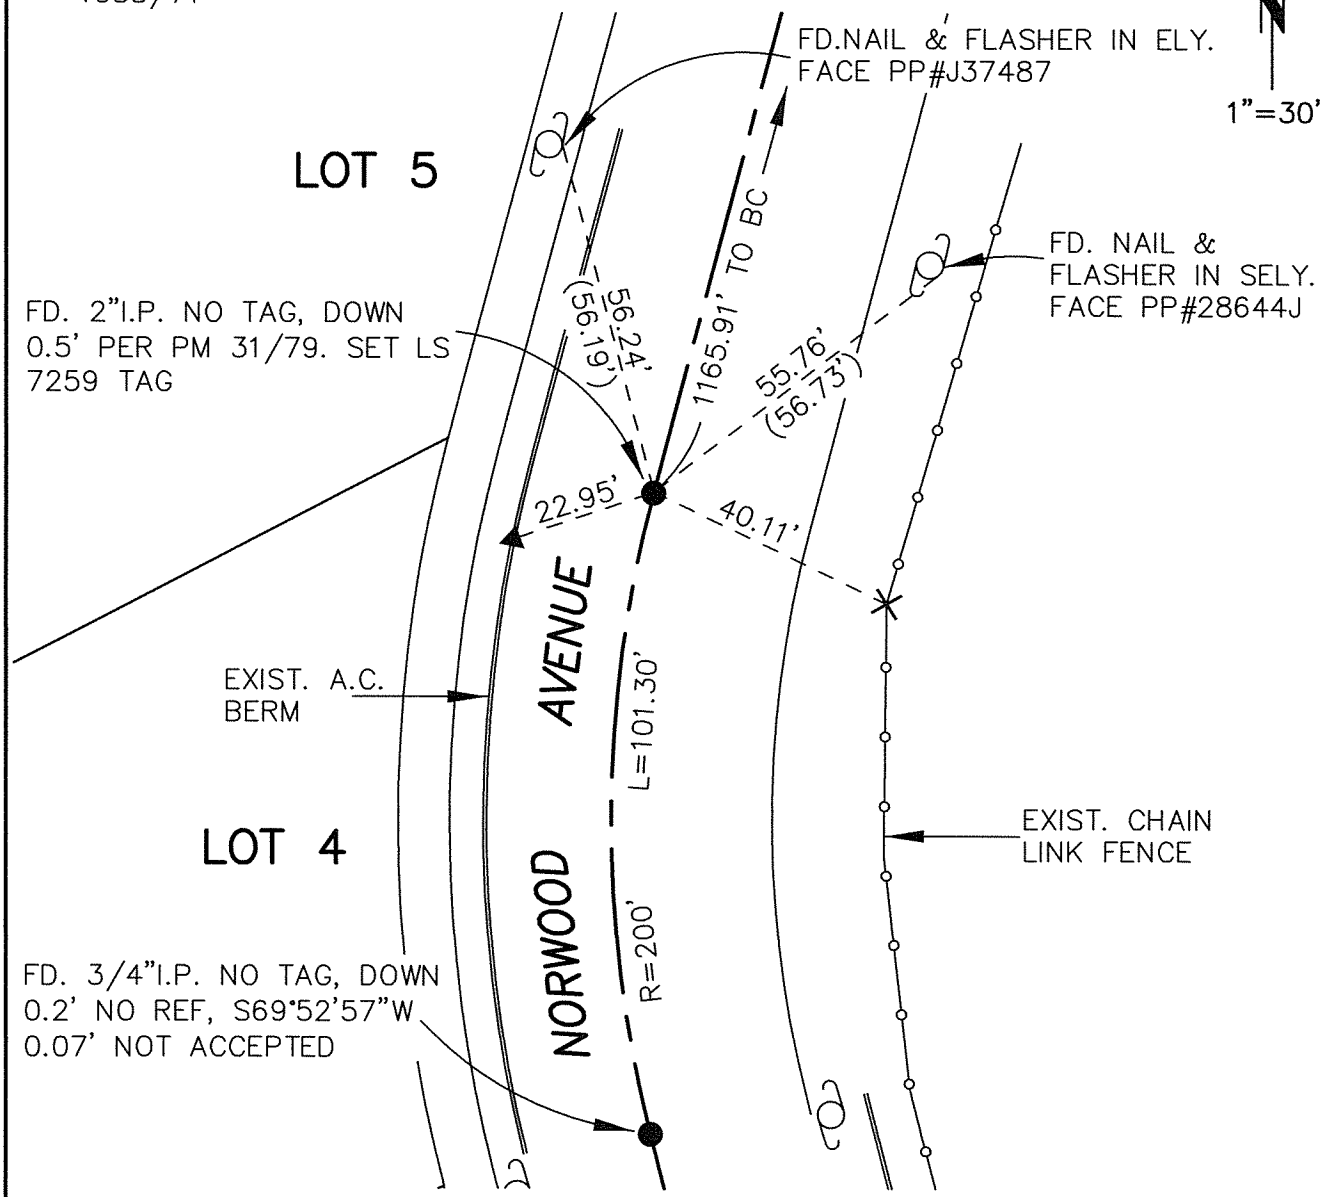

STREET: NORWOOD AVENUE

X-STREET: 329' N/O GRAMERCY PLACE

OFFICIAL USE ONLY

14219.TIF

SCALE: 1"=30'	**OFFICIAL TIE PLAT**	N W E S
DATE: 07/11/14	**CITY OF RIVERSIDE**	
DRAWN BY: NB	THESE TIES ARE FOR THE PURPOSE OF PERPETUATING THE FOUND MONUMENTATION. NO CLAIM IS MADE AS THE RELATIONSHIP OF THE POINTS OR LINES SHOWN HEREON TO TRUE BOUNDARY LOCATIONS	SHEET 2 OF 3
F.B.:		
SEC.10-11, T.3S., R.6W		