14256.TIF

LAKERUN CT. — X-SHEET — CUL-DE-SAC

OFFICE USE ONLY

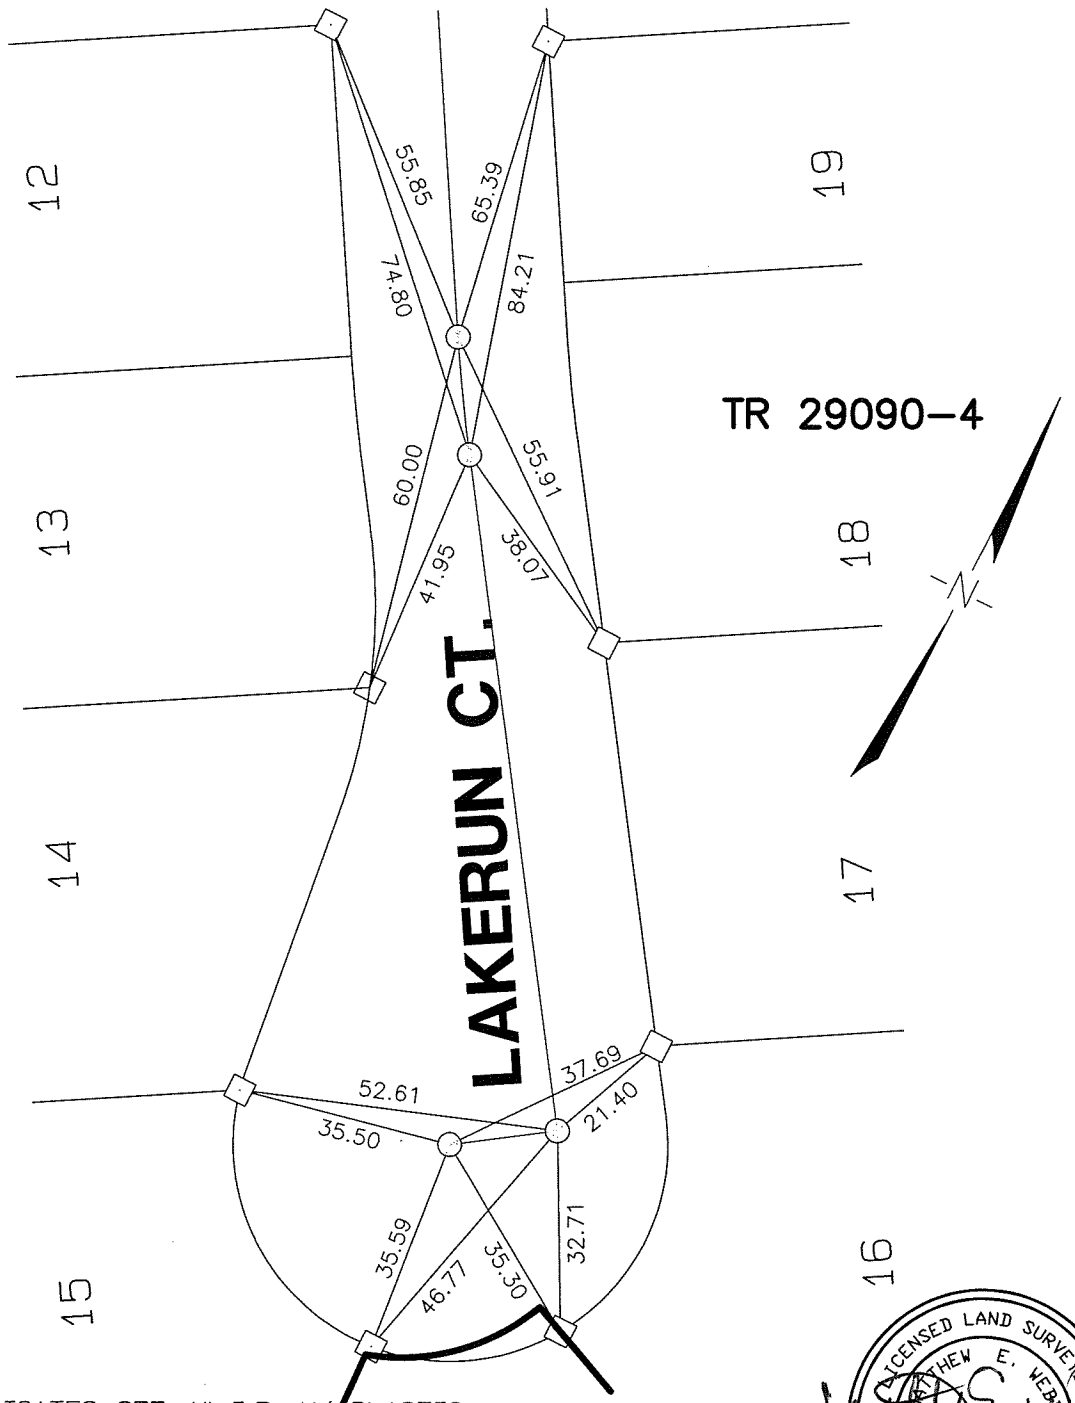

○ INDICATES SET 1" I.P. W/ PLASTIC PLUG STAMPED LS 5529

△ INDICATES SET RAMSET NAIL IN CURB

TR 29090-1

□ INDICATES SET RAMSET NAIL & TAG STAMPED LS 5529 IN CURB

LICENSED LAND SURVEYOR
MATTHEW E. WEBB
NO. 5529
EXP. 9-30-08
STATE OF CALIFORNIA

SCALE: NTS	OFFICIAL TIE PLAT CITY OF RIVERSIDE	SHEET 15
DATE: 12-28-04		
CHK. BY: MJ		
DR. BY:	TRACT 29090-4	OF 26 SHEETS
W.O.: 98-302		
F.B.: 1998		FILE NO. 99-311TIES.pro