SWING TIES

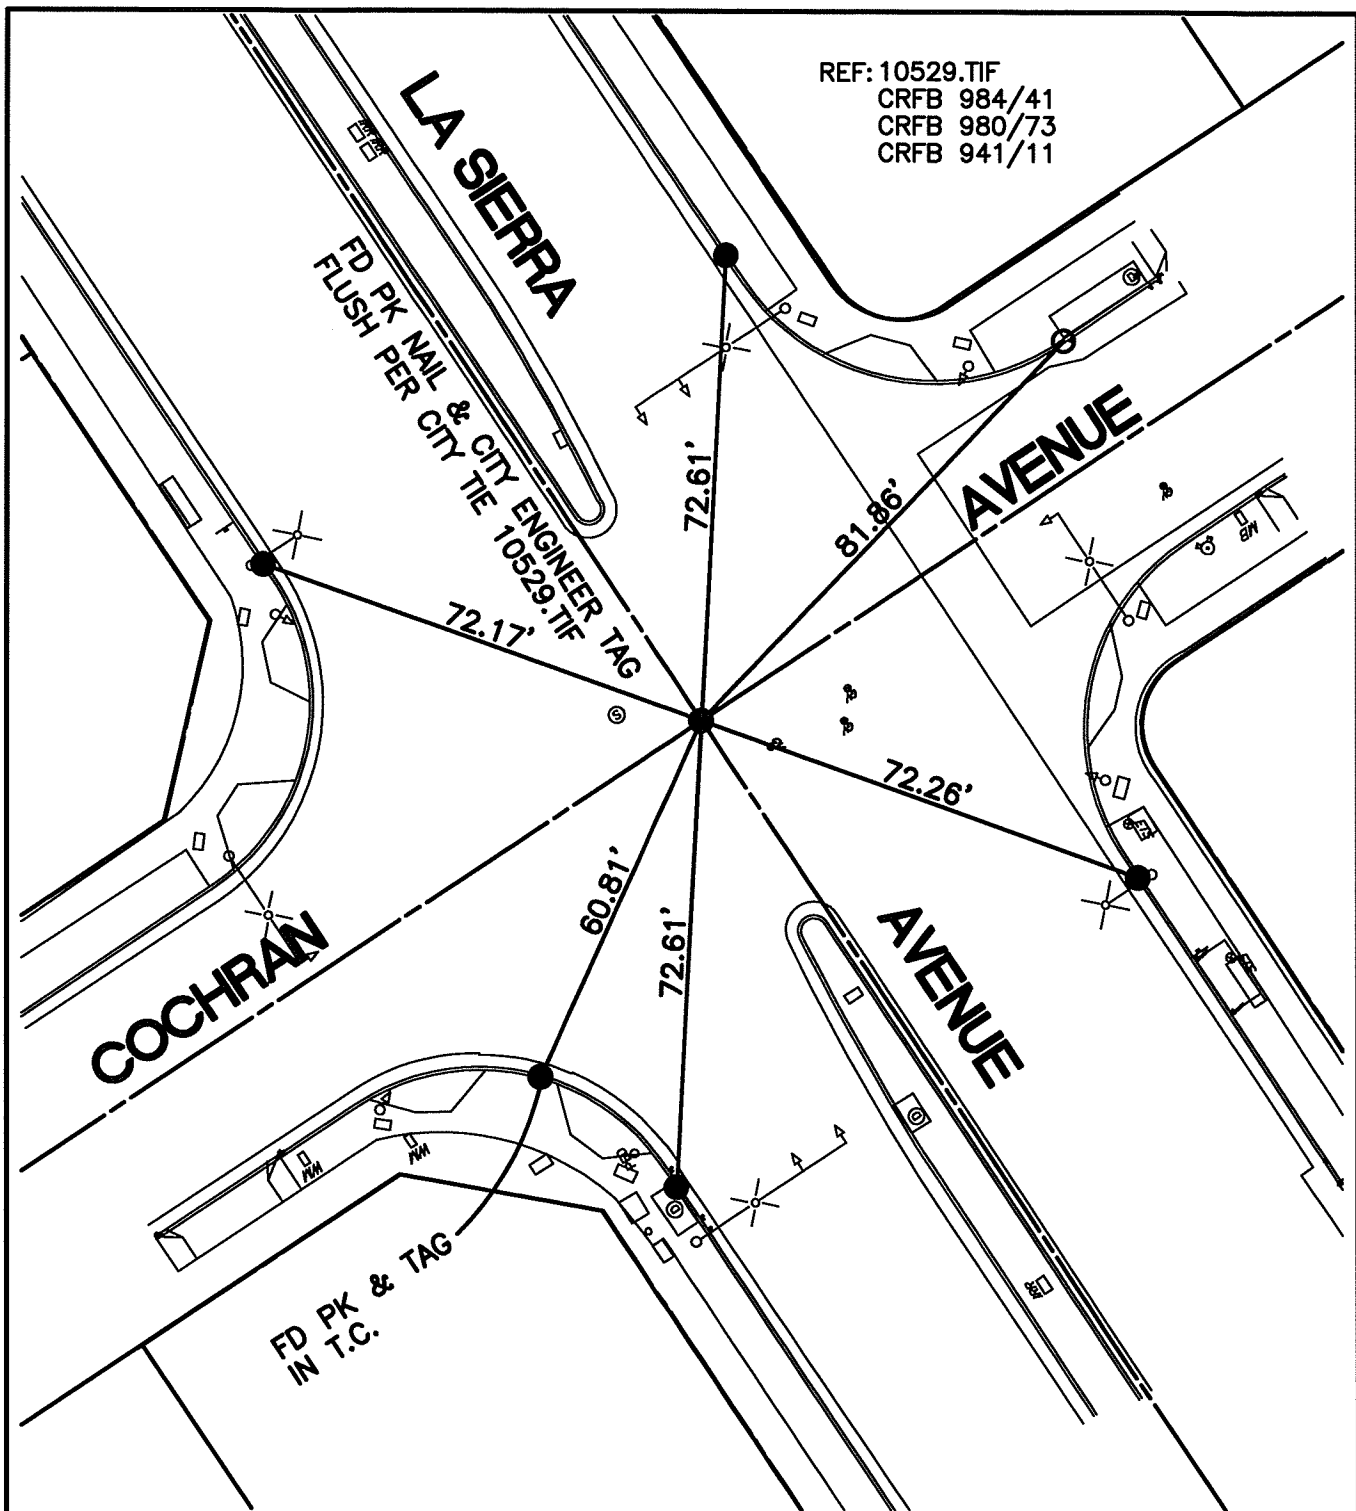

STREET: LA SIERRA AVENUE

X-STREET: COCHRAN AVENUE

OFFICIAL USE ONLY

14271.TIF

O – SET NAIL & CITY TIE TAG IN T.C.

● – FOUND LEAD & TACK IN T.C.

SCALE: 1"=30'	**OFFICIAL TIE PLAT**	N W E S
DATE: 10/23/13	**CITY OF RIVERSIDE**	
DRAWN BY: CURT	THESE TIES ARE FOR THE PURPOSE OF PERPETUATING THE FOUND MONUMENTATION. NO CLAIM IS MADE AS THE RELATIONSHIP OF THE POINTS OR LINES SHOWN HEREON TO TRUE BOUNDARY LOCATIONS	
F.B.:		SHEET 1 OF 1
SEC: 14 T.3S.,R.6W		