# SWING TIES

14274.TIF

REF: 4757.TIF

STREET: LA SIERRA AVENUE

X-STREET: CLARKSDALE DRIVE

OFFICIAL USE ONLY

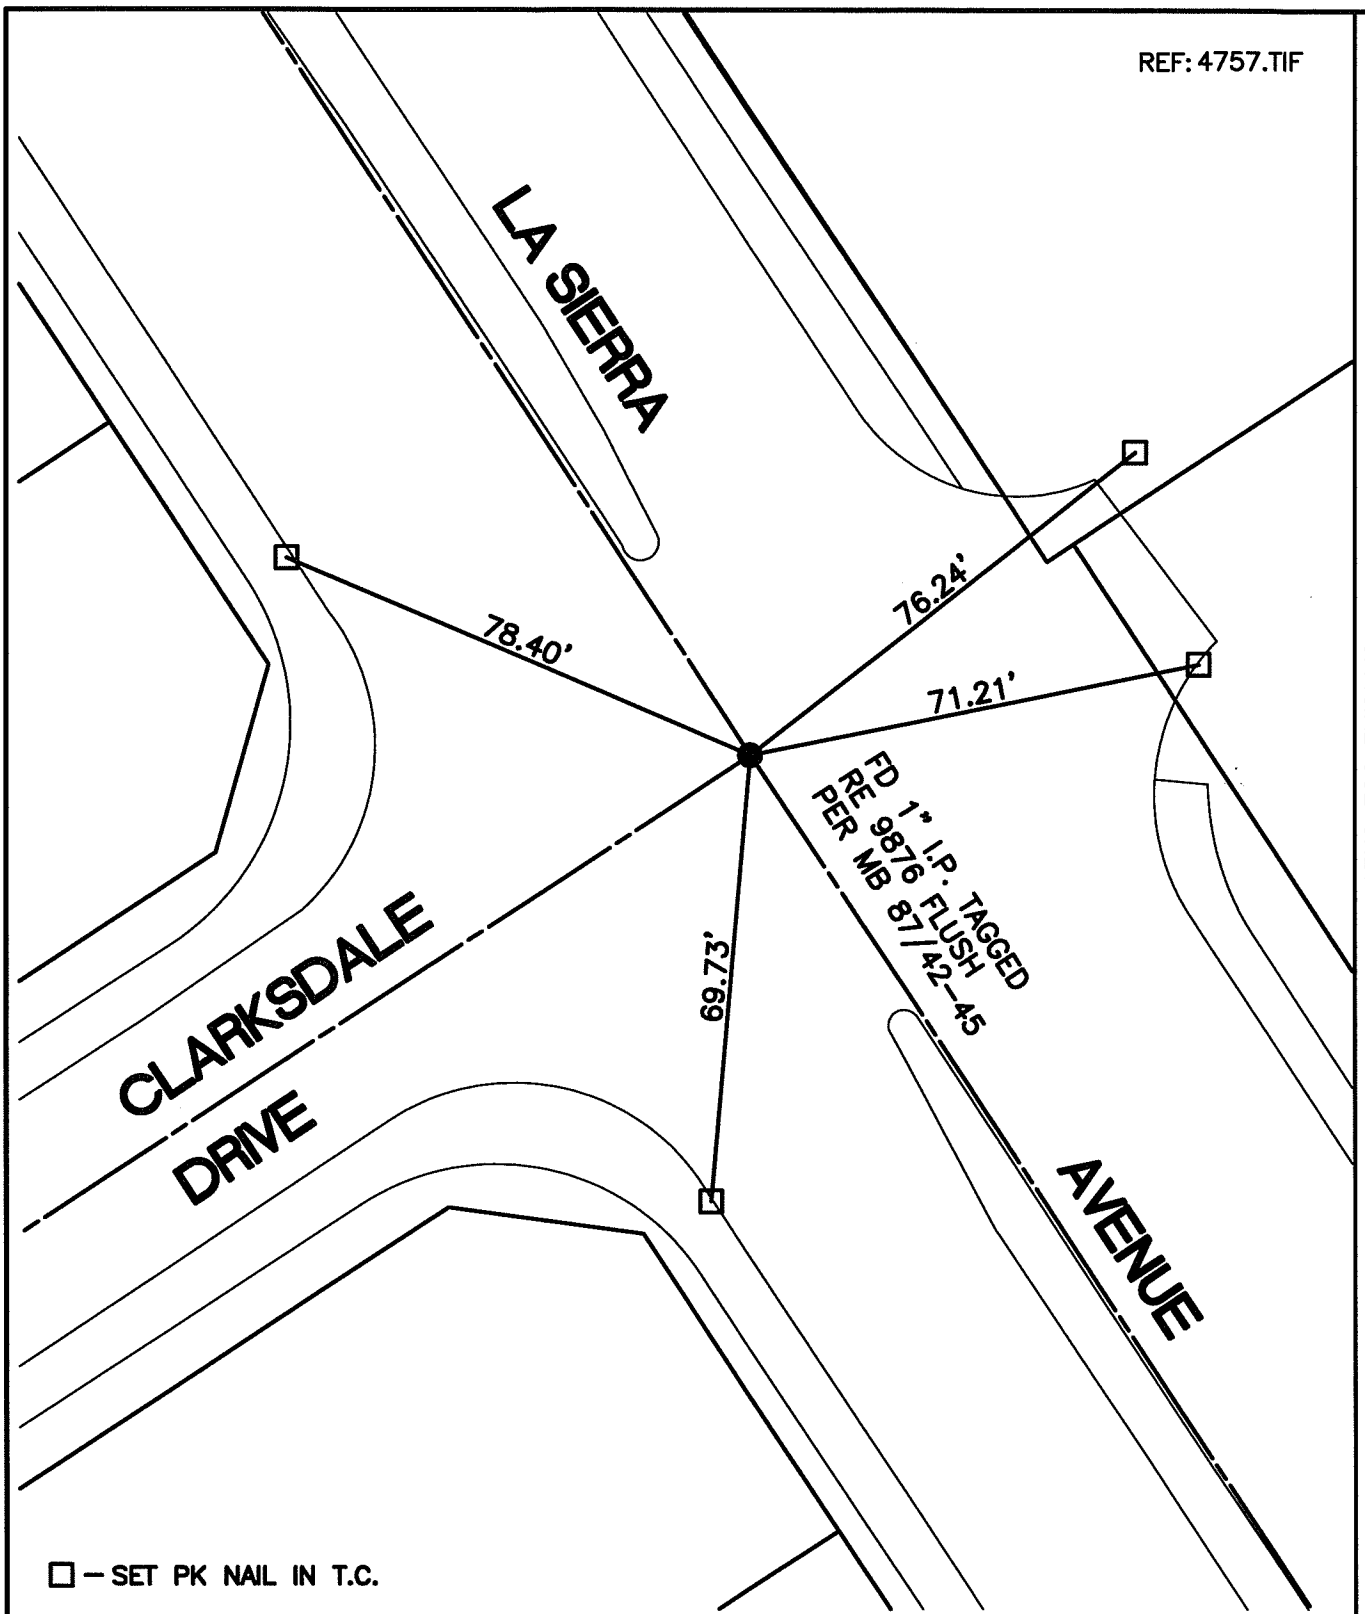


□ – SET PK NAIL IN T.C.

| | | |
|---|---|---|
| SCALE: 1"=30' | **OFFICIAL TIE PLAT** | N W E S |
| DATE: 10/23/13 | **CITY OF RIVERSIDE** | |
| DRAWN BY: CURT | THESE TIES ARE FOR THE PURPOSE OF PERPETUATING THE FOUND MONUMENTATION. NO CLAIM IS MADE AS THE RELATIONSHIP OF THE POINTS OR LINES SHOWN HEREON TO TRUE BOUNDARY LOCATIONS | |
| F.B.: | | SHEET 1 OF 1 |
| SEC: 14 T.3S.,R.6W | | |