SWING TIES

REF:

(XX.XX) INDICATES RECORD DISTANCE PER 13751.TIF

[XX.XX] INDICATES RECORD DISTANCE PER 1784.TIF

CRFB 851/40

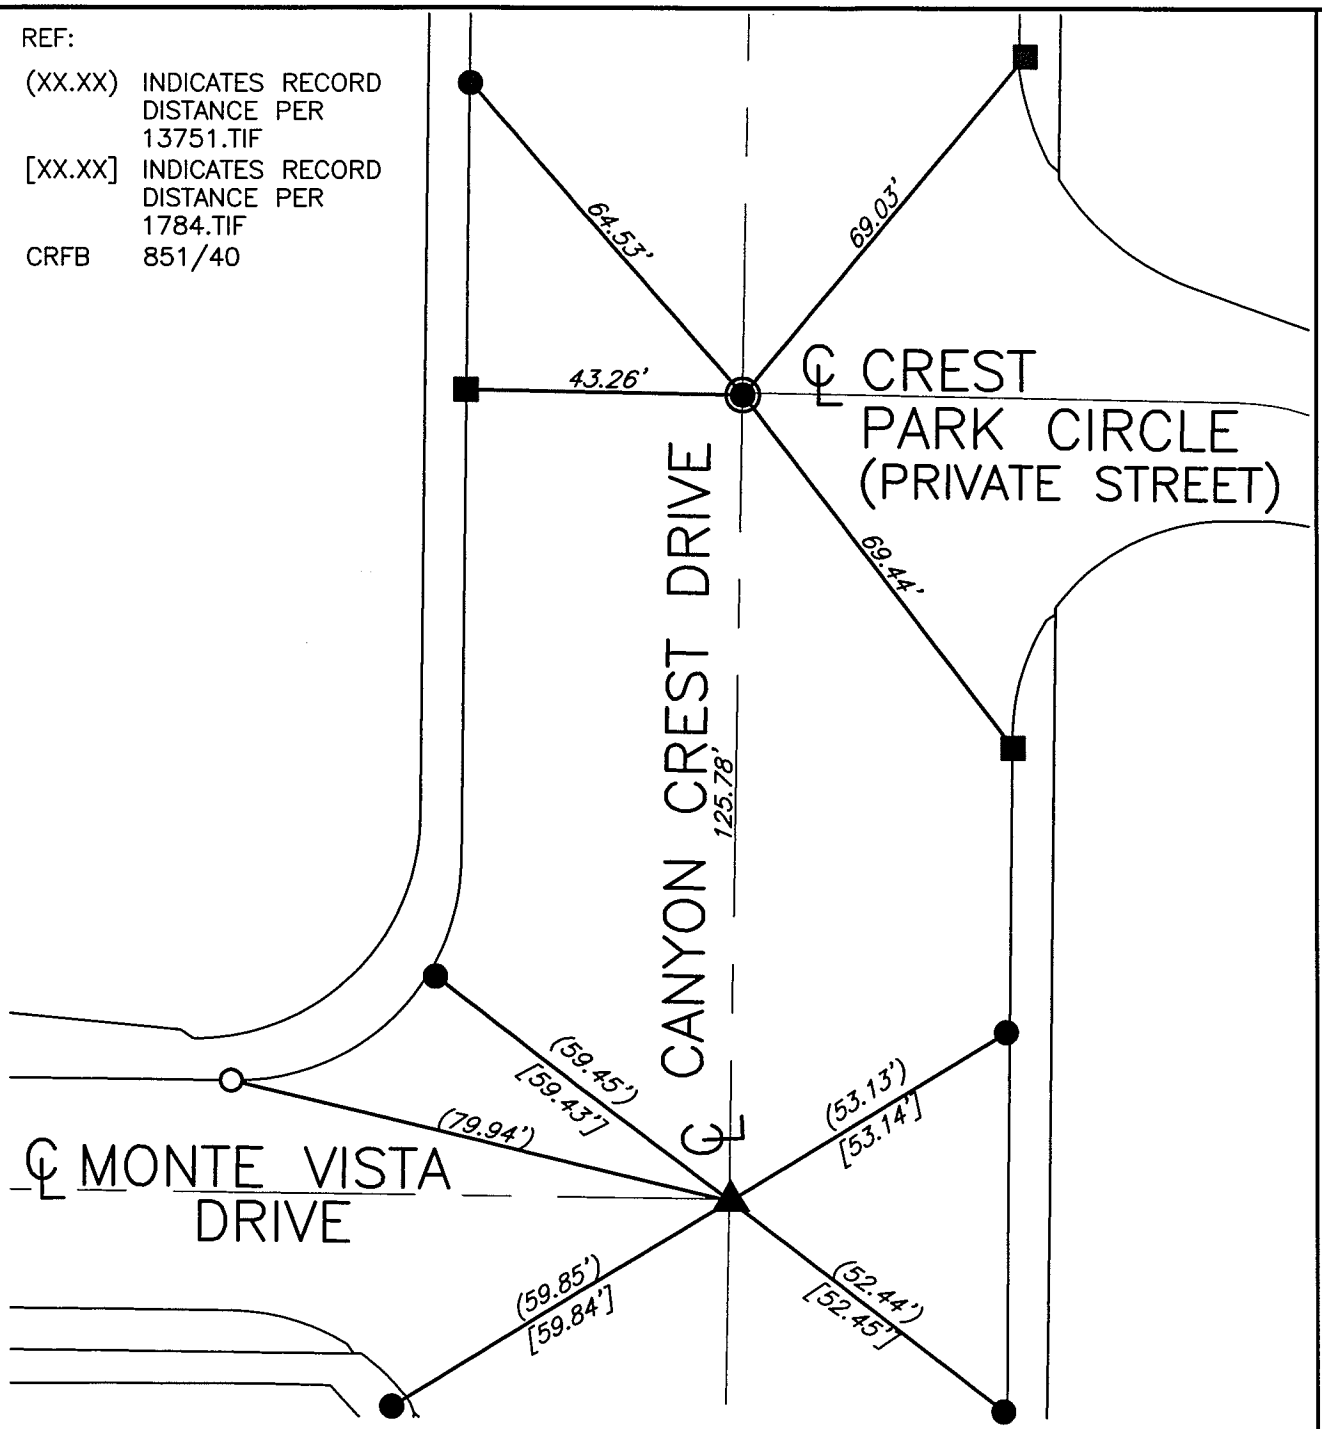

STREET: CANYON CREST DRIVE X-STREET: CREST PARK CIRCLE N'LY AND MONTE VISTA DRIVE

OFFICIAL USE ONLY

14287.TIF

○ – FD NAIL & CITY TIE TAG IN T.C.

● – FOUND LEAD & TACK IN T.C.

■ – FOUND RAMSET NAIL IN T.C.

▲ – FOUND PK NAIL WITH WASHER STAMPED "CITY OF RIVERSIDE ENGINEER"

◉ – FOUND NAIL AND TIN DOWN 0.25' NO REFERENCE

SCALE: 1"=30'	**OFFICIAL TIE PLAT**	N W E S
DATE: 4/1/15	**CITY OF RIVERSIDE**	
DRAWN BY: JDF	THESE TIES ARE FOR THE PURPOSE OF PERPETUATING THE FOUND MONUMENTATION. NO CLAIM IS MADE AS THE RELATIONSHIP OF THE POINTS OR LINES SHOWN HEREON TO TRUE BOUNDARY LOCATIONS	
F.B.:		SHEET 1 OF 1
SEC: 31/32 T.2S., R.4W		