14400.TIF

Street: BEATTY DRIVE

X-Street: RHONDA ROAD

OFFICIAL USE ONLY

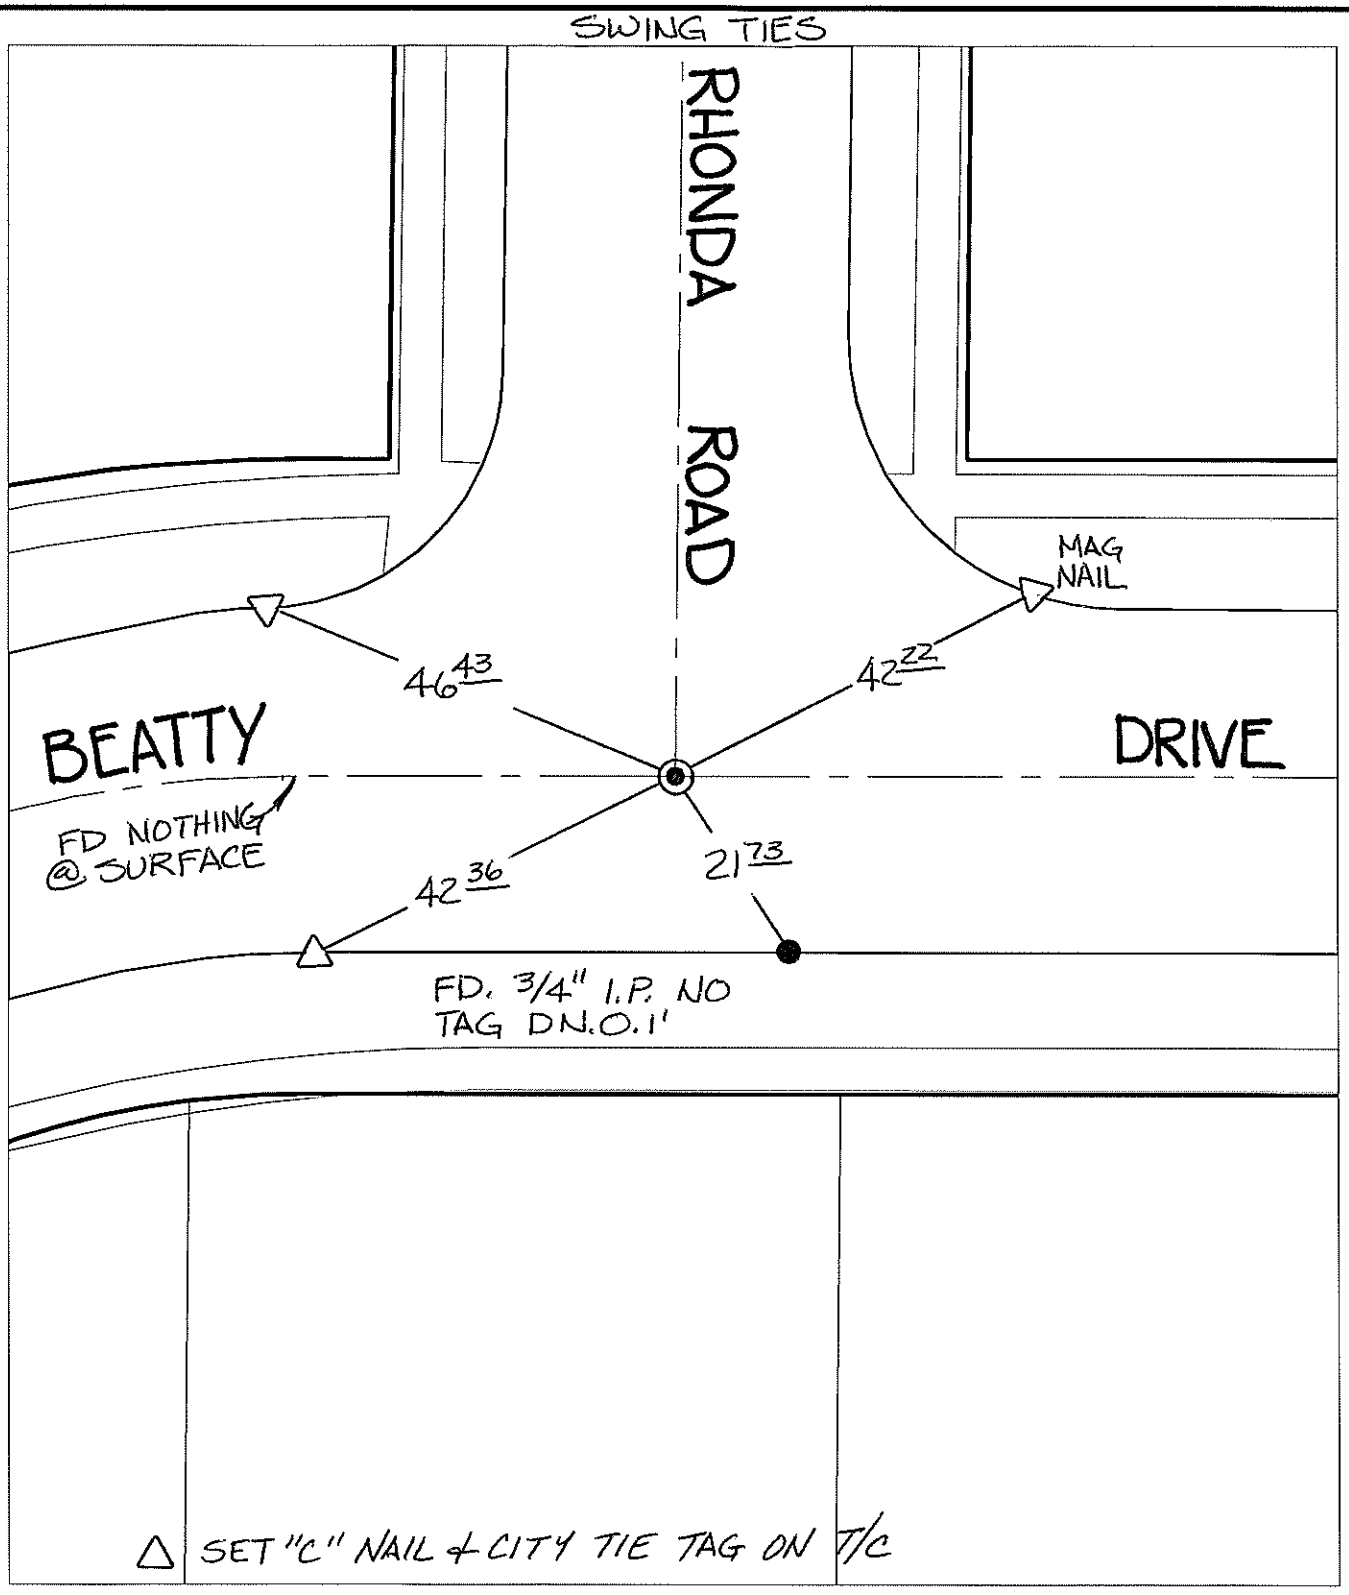


- ╳ FD. Ramset Nail on T/C
- ■ FD. "C" Nail on T/C
- ● FD. LD. & TK. on T/C
- ○ Set LD. & TK. on T/C

*P.K. and City Engineer tag to be set @ surface after street construction is complete. (If possible)*

| | | |
|---|---|---|
| Scale: 1" = 20' | **OFFICIAL TIE PLAT** | N W E S |
| Date: 05/21/14 | **CITY OF RIVERSIDE** | |
| Drawn by: pw | *These ties are for the purpose of perpetuating the found monumentation. No claim is made as to the relationship of the points or lines shown hereon to true boundary locations.* | |
| F.B.: | | Sheet 1 of 1 |
| TR-Sec: T2SR5W-32 | | Cadme MB: 52-1 |