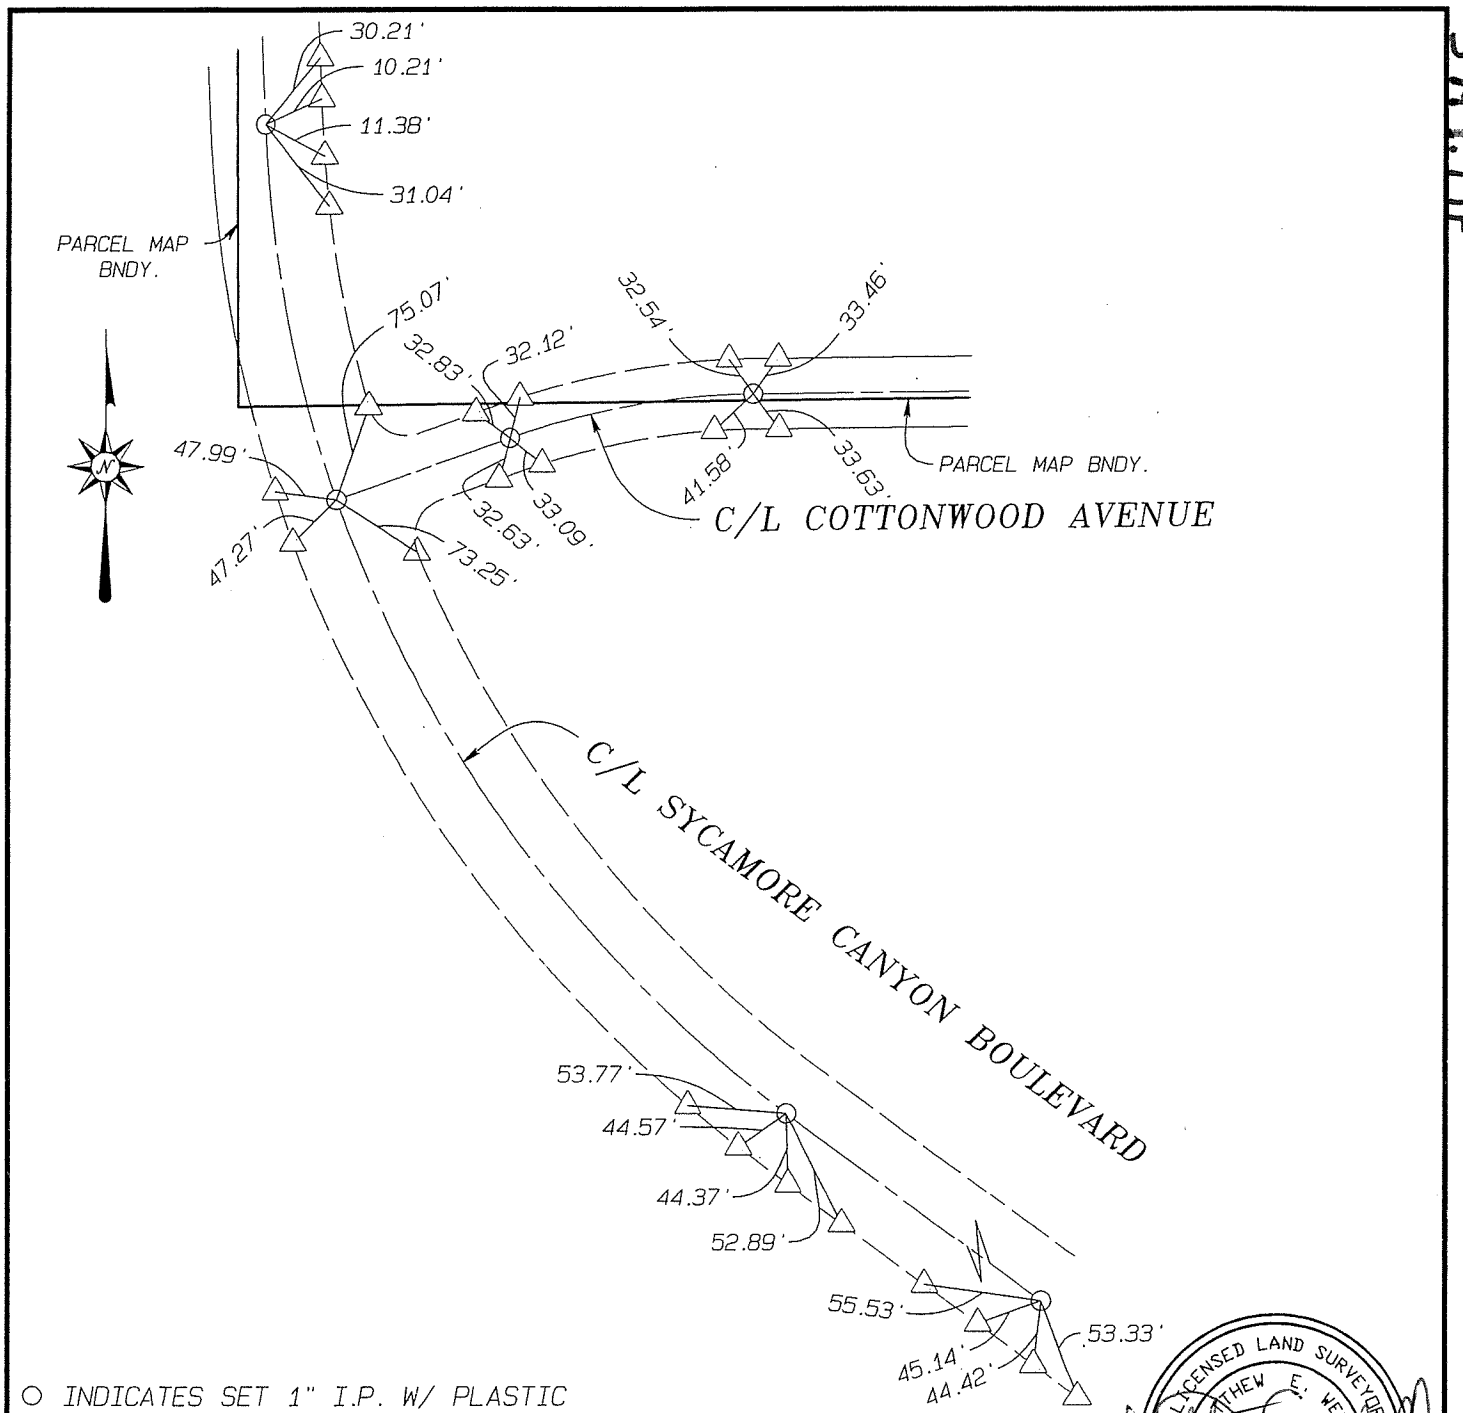

○ INDICATES SET 1" I.P. W/ PLASTIC PLUG STAMPED LS 5529

△ INDICATES SET RAMSET NAIL IN TOP OF CURB

ALBERT A. WEBB ASSOCIATES
CIVIL ENGINEERS
3788 McCRAY ST.
RIVERSIDE CA. 92506
(951) 686-1070

LICENSED LAND SURVEYOR
MATTHEW E. WEBB
NO. 5529
EXP. 9-30-08
STATE OF CALIFORNIA

SCALE: NTS	OFFICIAL TIE PLAT CITY OF RIVERSIDE	SHEET 2
DATE: 4-21-2008		
CHK. BY: MJ		
DR. BY: JCR	PARCEL MAP NO. 34026	OF 2 SHEETS
W.O.: 05-33A		
F.B.: 2002		FILE NO.: PM_TIES.pro