Street: PEACOCK (N'LY) X-Street: RIDGECREST DRIVE

6381.TIF

OFFICIAL USE ONLY

## TRACT 2740

Being a subdivision of a portion of Sec. 9, T. 3 S., R. 6 W. of Rancho La Sierra per Map Book 6, Page 70, Riverside County Records.

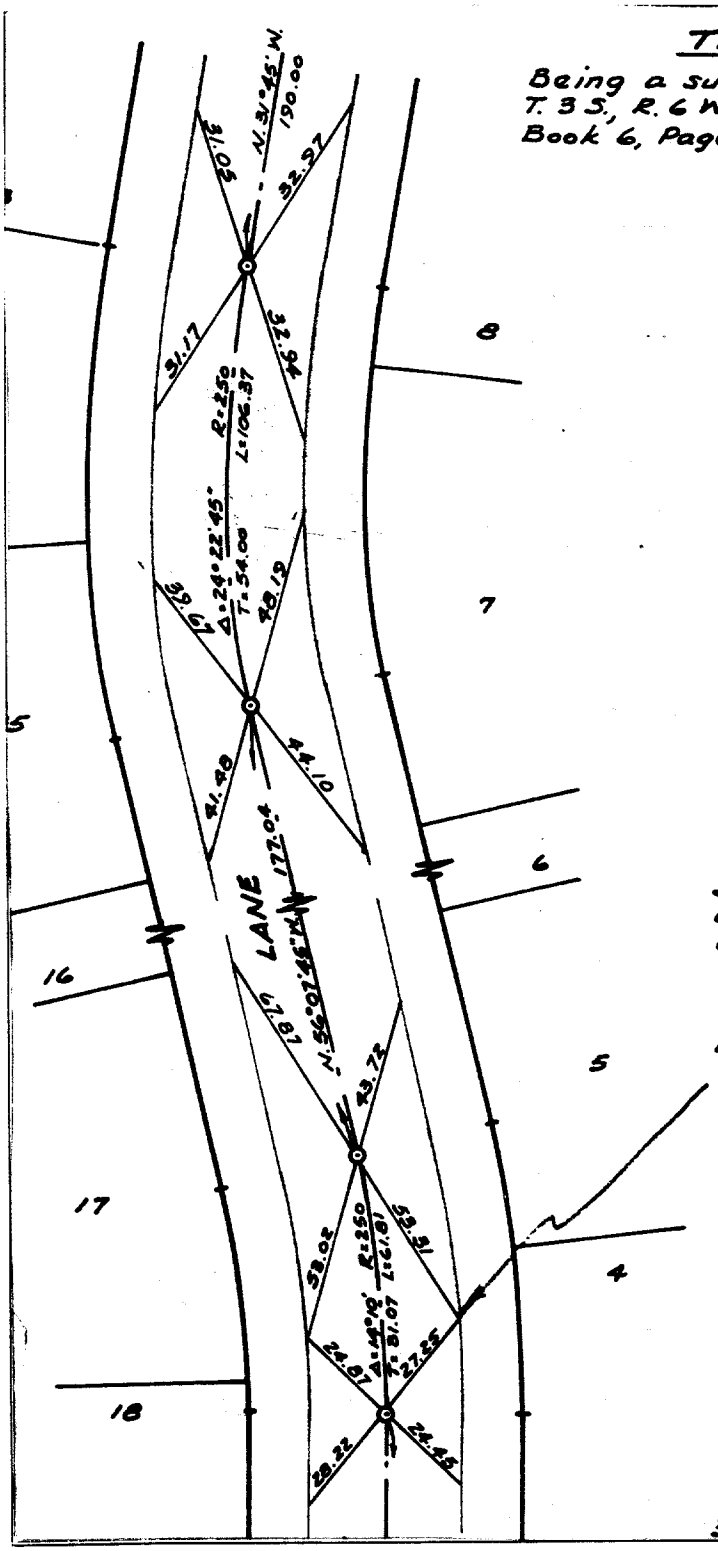


Scale: 1"=50'

Set 3/4" I.P. tagged R.E. 9876 at all points shown thus: ⊙, except as noted.

Sure Fire studs found at Tie points 8-20-65 E.R.

✕ FD. Ramset Nail on T/C
■ FD. "C" Nail on T/C
● FD. LD. & TK. on T/C
○ Set LD. & TK. on T/C

| | | |
|---|---|---|
| Scale: | **OFFICIAL TIE PLAT** | TRACT 2740 |
| Date: MAY 13, 1965 | **CITY OF RIVERSIDE** | |
| Drawn by: EJD | *These ties are for the purpose of perpetuating the found monumentation. No claim is made as to the relationship of the points or lines shown hereon to true boundary locations.* | Sheet 2 of 3 |
| W.O.: 63-183 | | File No.: |
| F.B.: 542 | | |