68-196
J.O. 68-230 SURVEY OF TRACT #3836 & 3835 DATE MAY 9, 69
F.B. 1010 PAGE 29 PARTY NO. AND MEMBERS PEREZ - AGUILERA - DIAZ Page 4/6
M.S. NOTES CALC'D BY CALC'S CHECKED BY MAP NO. WEATHER: PEAR BLOSSOM

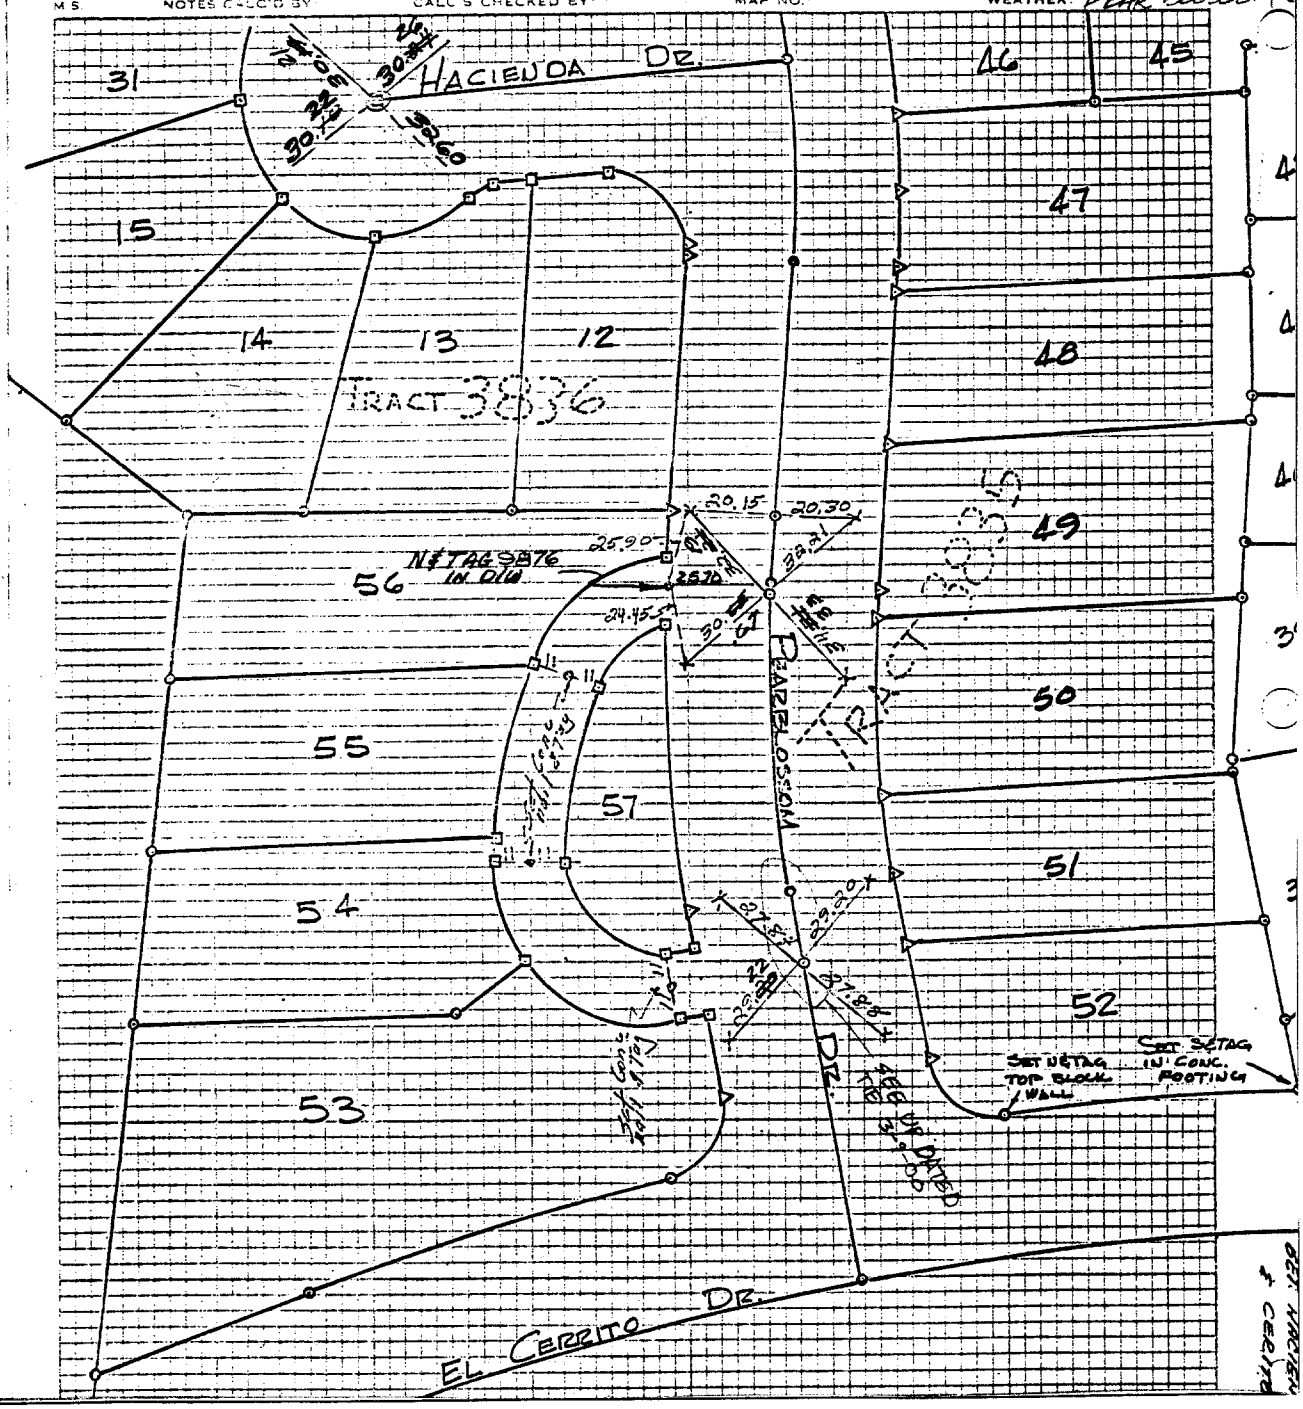

Street: PEARBLOSSOM DR. X-Street: HACIENDA DR.
6393.TIF
OFFICIAL USE ONLY

✕ FD. Ramset Nail on T/C
■ FD. "C" Nail on T/C
● FD. LD. & TK. on T/C
○ Set LD. & TK. on T/C

Scale:	**OFFICIAL TIE PLAT** **CITY OF RIVERSIDE**	
Date:		
Drawn by:	*These ties are for the purpose of perpetuating the found monumentation. No claim is made as to the relationship of the points or lines shown hereon to true boundary locations.*	
W.O.:		Sheet 1 of 1
F.B.:		File No.: