6569. T/F

Street: PIAFFE PLACE X-Street: TAYLOR ST

OFFICIAL USE ONLY

FOR CGH CORP TR 10366 W.O.No. 7860 DATE MAY 16 1985

SURVEY PARTY ELLIS HOOD CANGAGER REF. A.M.

FD RAMSET NAIL TOP CURB FOR 8 TIES = ●

FD NAILS TOP ON TOP CURB = ▲

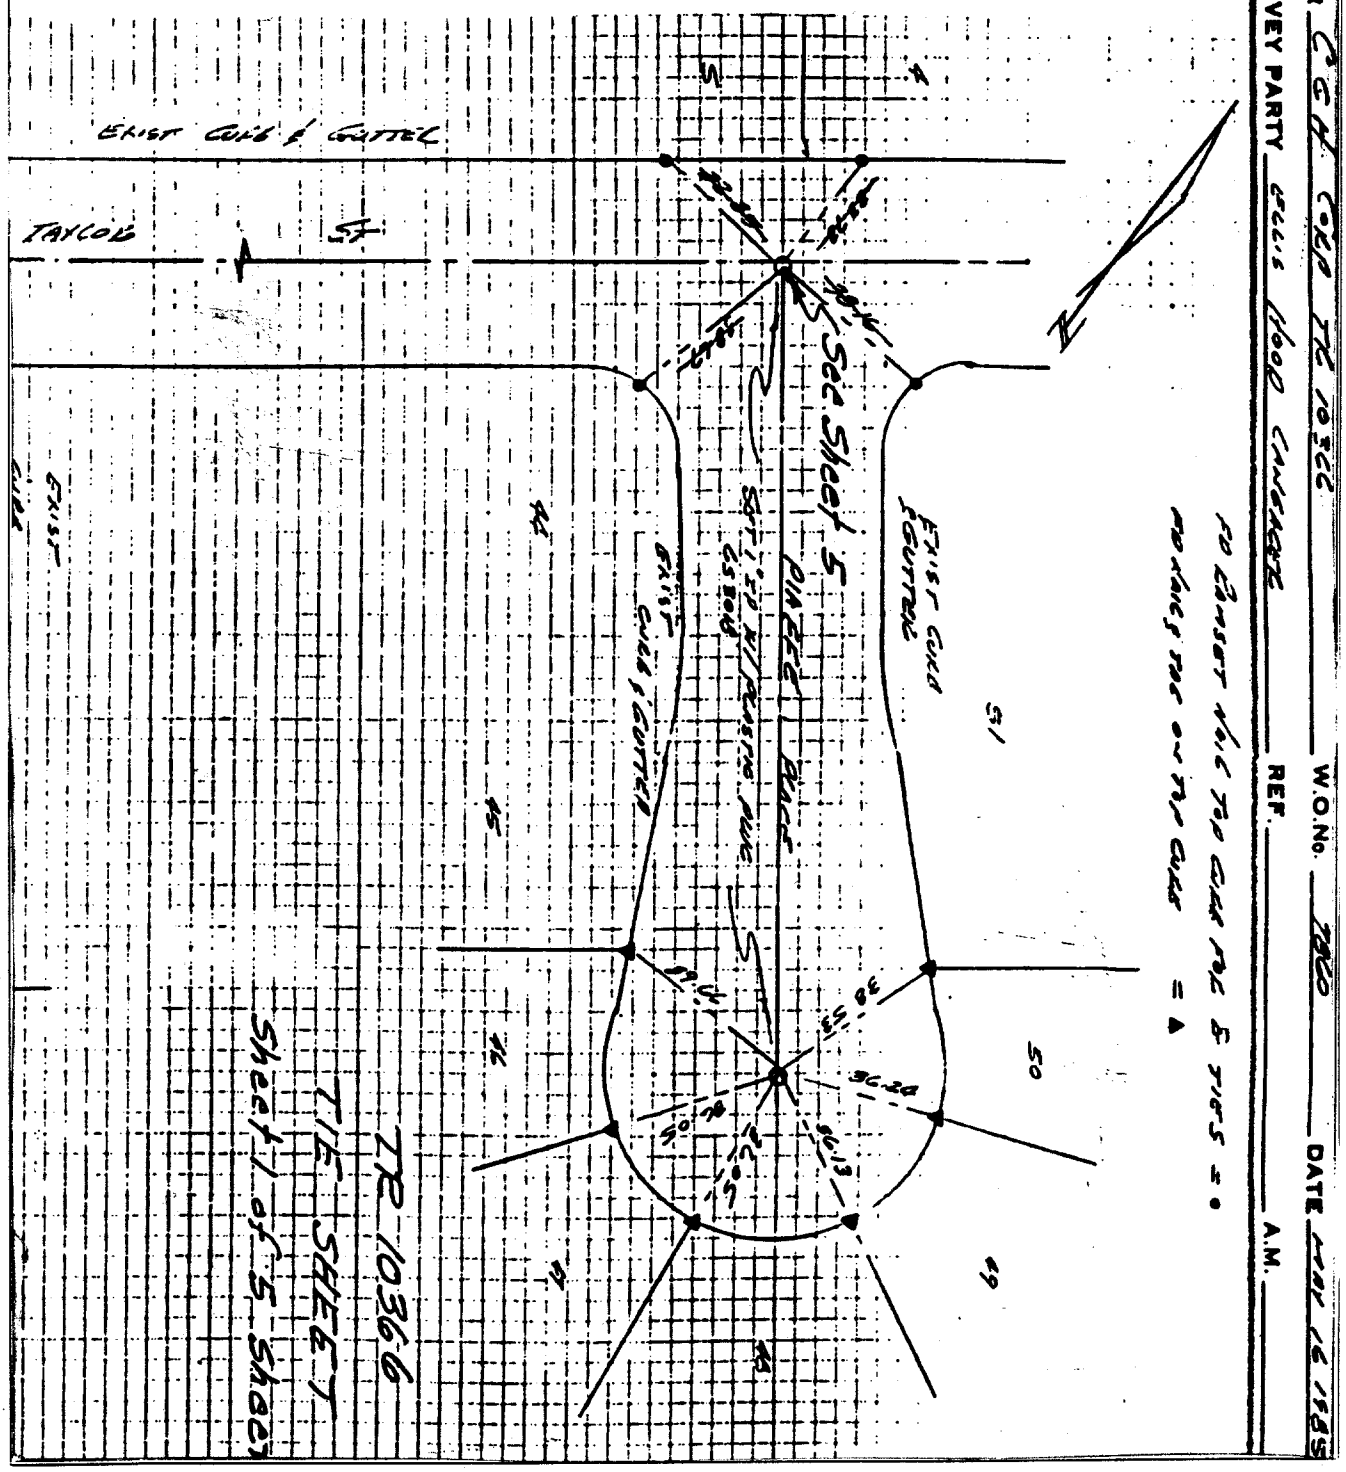

× FD. Ramset Nail on T/C ● FD. LD. & TK. on T/C

■ FD. "C" Nail on T/C ○ Set LD. & TK. on T/C

Scale:	**OFFICIAL TIE PLAT** **CITY OF RIVERSIDE**	
Date:		
Drawn by:	*These ties are for the purpose of perpetuating the found monumentation. No claim is made as to the relationship of the points or lines shown hereon to true boundary locations.*	
W.O.: 7860		Sheet 1 of 1
F.B.: 83-7860/129		File No.: