663 TIF

FOR FINALIZING W.O. NO. Date

SURVEY PARTY Perez, Garcia REF. A.M.

Street: BERNE CT. 663.TIF

X-Street: WESTON WAY & WHITEGATE

OFFICIAL USE ONLY

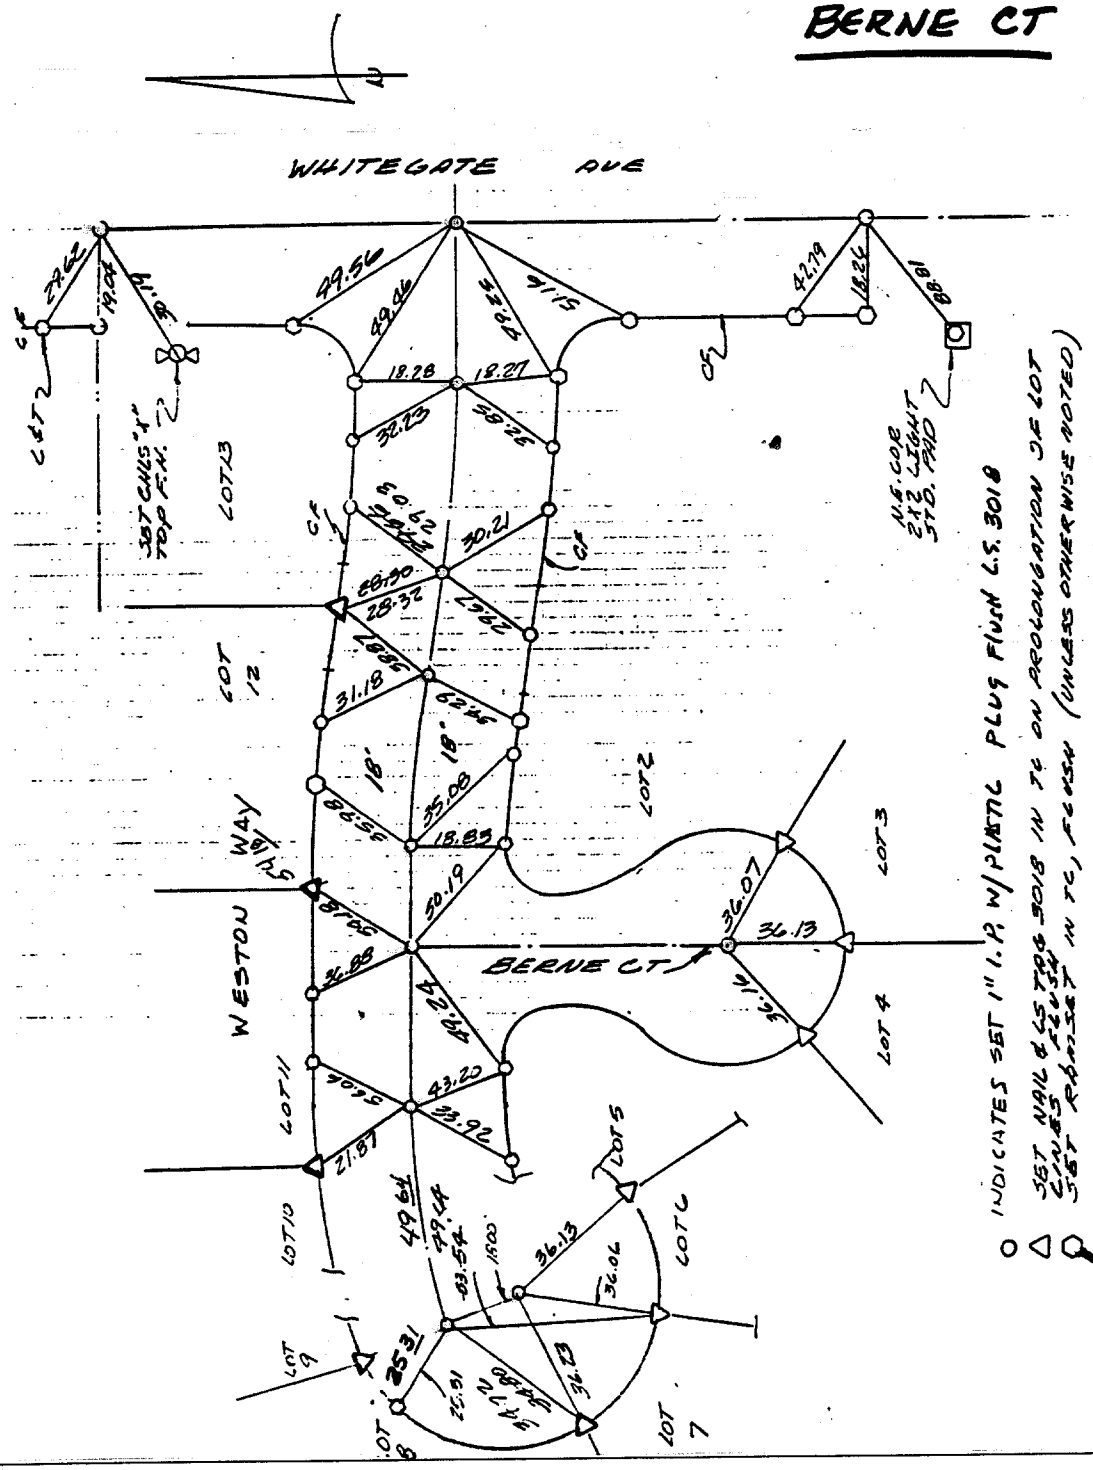

SURVEY NOTES

✕ FD. Ramset Nail on T/C

■ FD. "C" Nail on T/C

● FD. LD. & TK. on T/C

○ Set LD. & TK. on T/C

Scale:	**OFFICIAL TIE PLAT**	TR 22966
Date:	**CITY OF RIVERSIDE**	
Drawn by:	*These ties are for the purpose of perpetuating the found monumentation. No claim is made as to the relationship of the points or lines shown hereon to true boundary locations.*	Sheet 1 of 1
W.O.:		File No.:
F.B.:		