68-258 SURVEY OF TRACT No. 3825 M.B. 70/11 DATE 3-17-71

1014 PAGE 151 PARTY NO. AND MEMBERS Joe Aguilera H. Evans J.J. Aguilera

NOTES CALC'D BY CALC'S CHECKED BY MAP NO WEATHER

Tie To St. & monuments

x= stud on top of Curb

Refer to F.B. 675

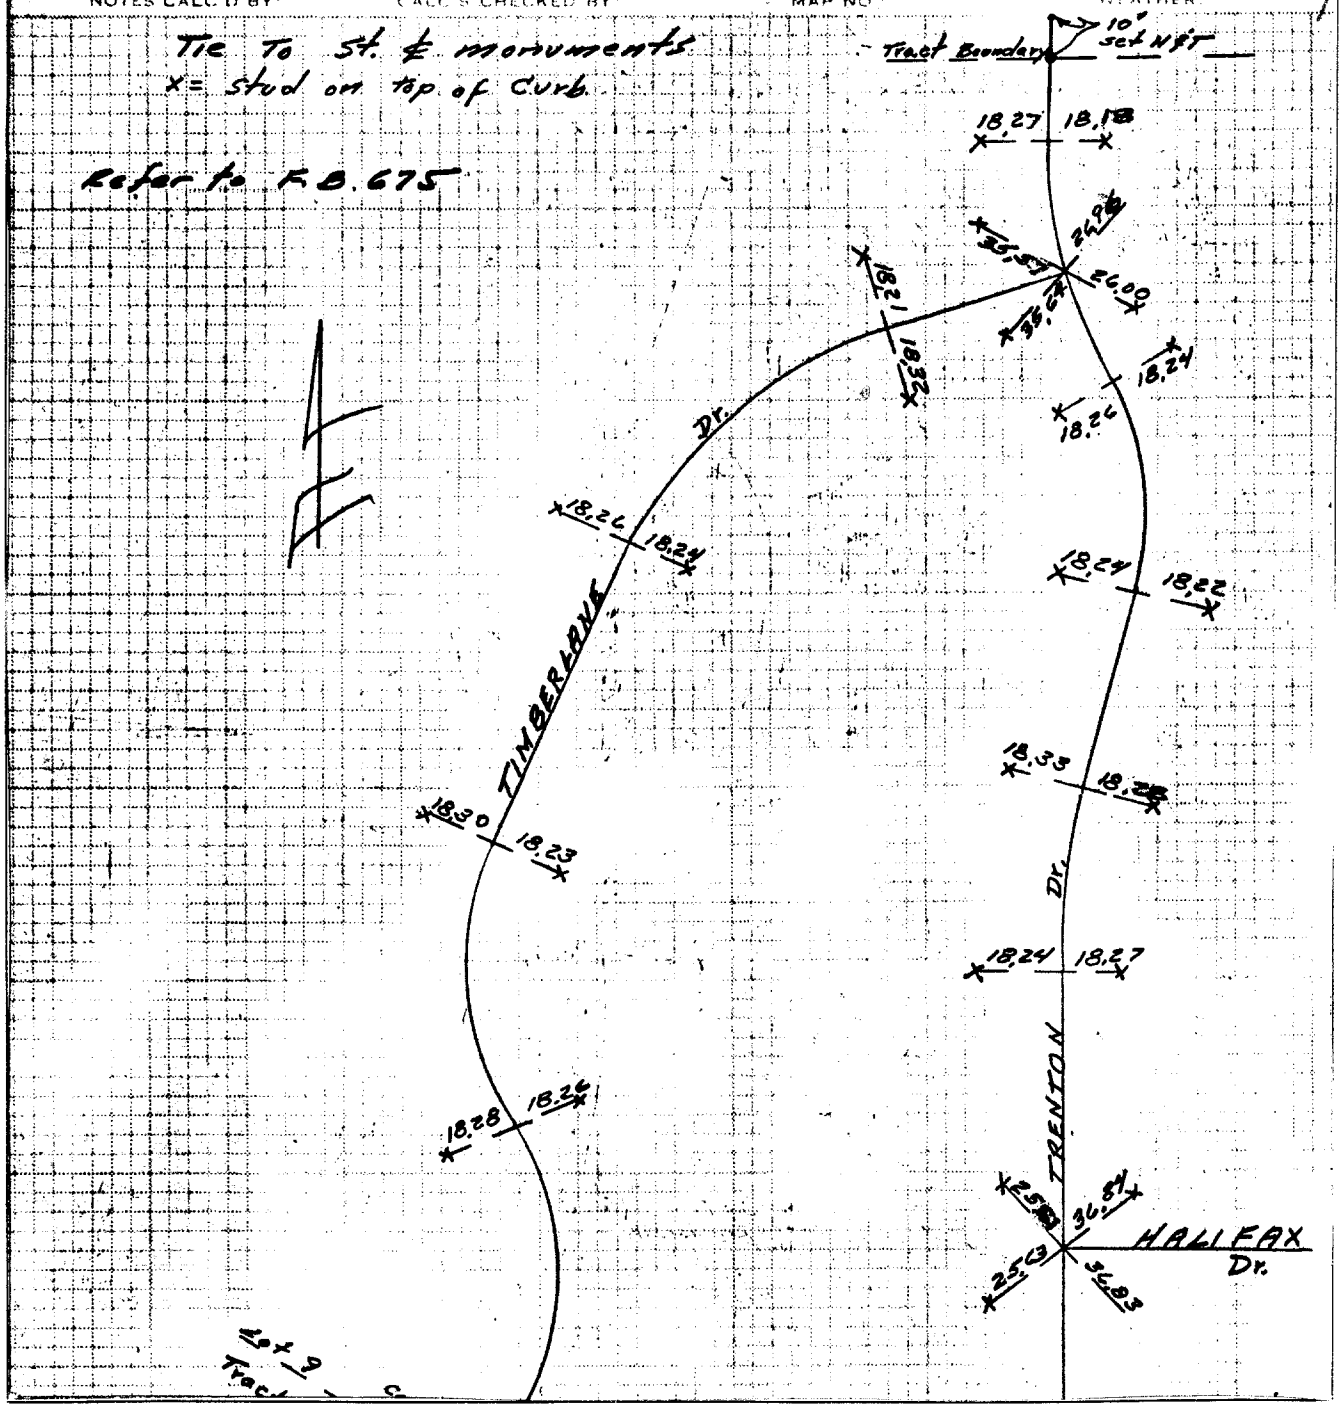

Street: TRENTON 78.57.TIF

X-Street: HALIFAX DR.

OFFICIAL USE ONLY

✕ FD. Ramset Nail on T/C ● FD. LD. & TK. on T/C

■ FD. "C" Nail on T/C ○ Set LD. & TK. on T/C

Scale:	**OFFICIAL TIE PLAT**	TRACT 3825
Date:	**CITY OF RIVERSIDE**	
Drawn by:	*These ties are for the purpose of perpetuating the found monumentation. No claim is made as to the relationship of the points or lines shown hereon to true boundary locations.*	
W.O.:		Sheet 1 of 1
F.B.: 1014		File No.: