Joe Aguilera H. Evans R. Diaz Jr. F.B. 1022 PAGE 223

M.B. NOTES CALC'D BY CALC'S CHECKED BY MAP NO. WEATHER

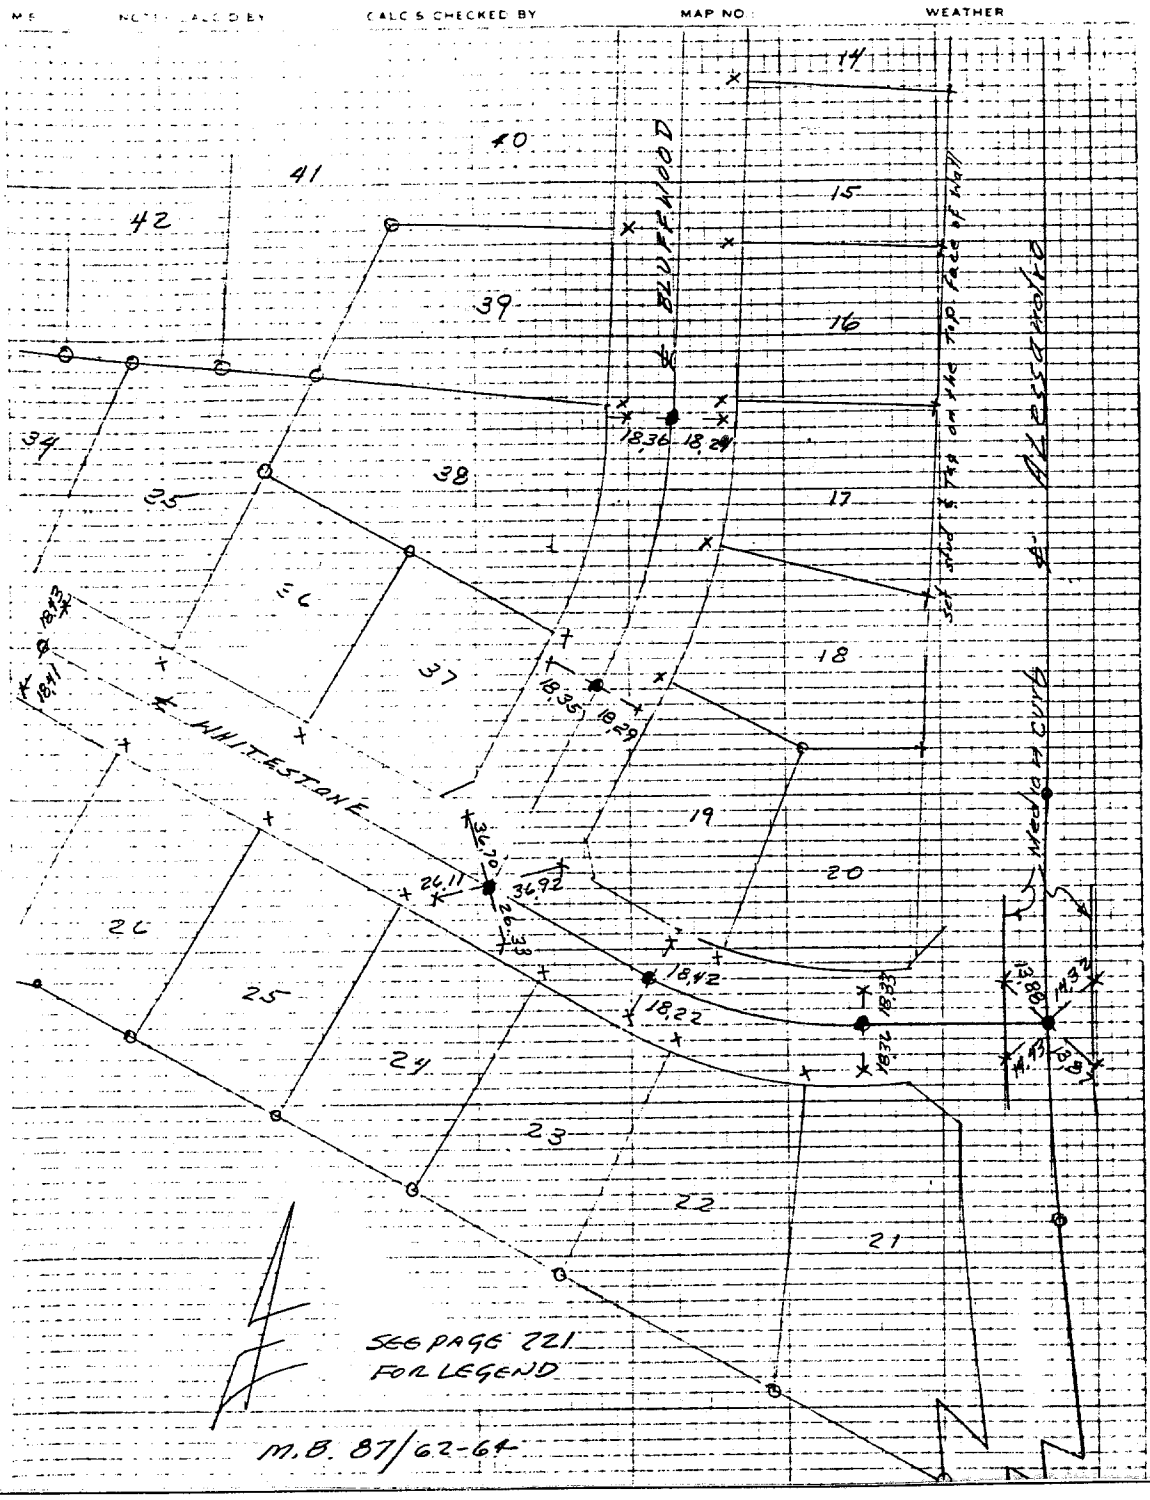

Street: WHITESTONE DR. 8780 TIF

X-Street: BLUFFWOOD DR.

OFFICIAL USE ONLY

× FD. Ramset Nail on T/C

■ FD. "C" Nail on T/C

● FD. LD. & TK. on T/C

○ Set LD. & TK. on T/C

Scale:	**OFFICIAL TIE PLAT** **CITY OF RIVERSIDE**	
Date:		
Drawn by:	*These ties are for the purpose of perpetuating the found monumentation. No claim is made as to the relationship of the points or lines shown hereon to true boundary locations.*	Sheet 1 of 1
W.O.:		File No.:
F.B.:		