C12421.TIF

Street: VICTORIA AVENUE

X-Street: IRIS STREET

OFFICIAL USE ONLY

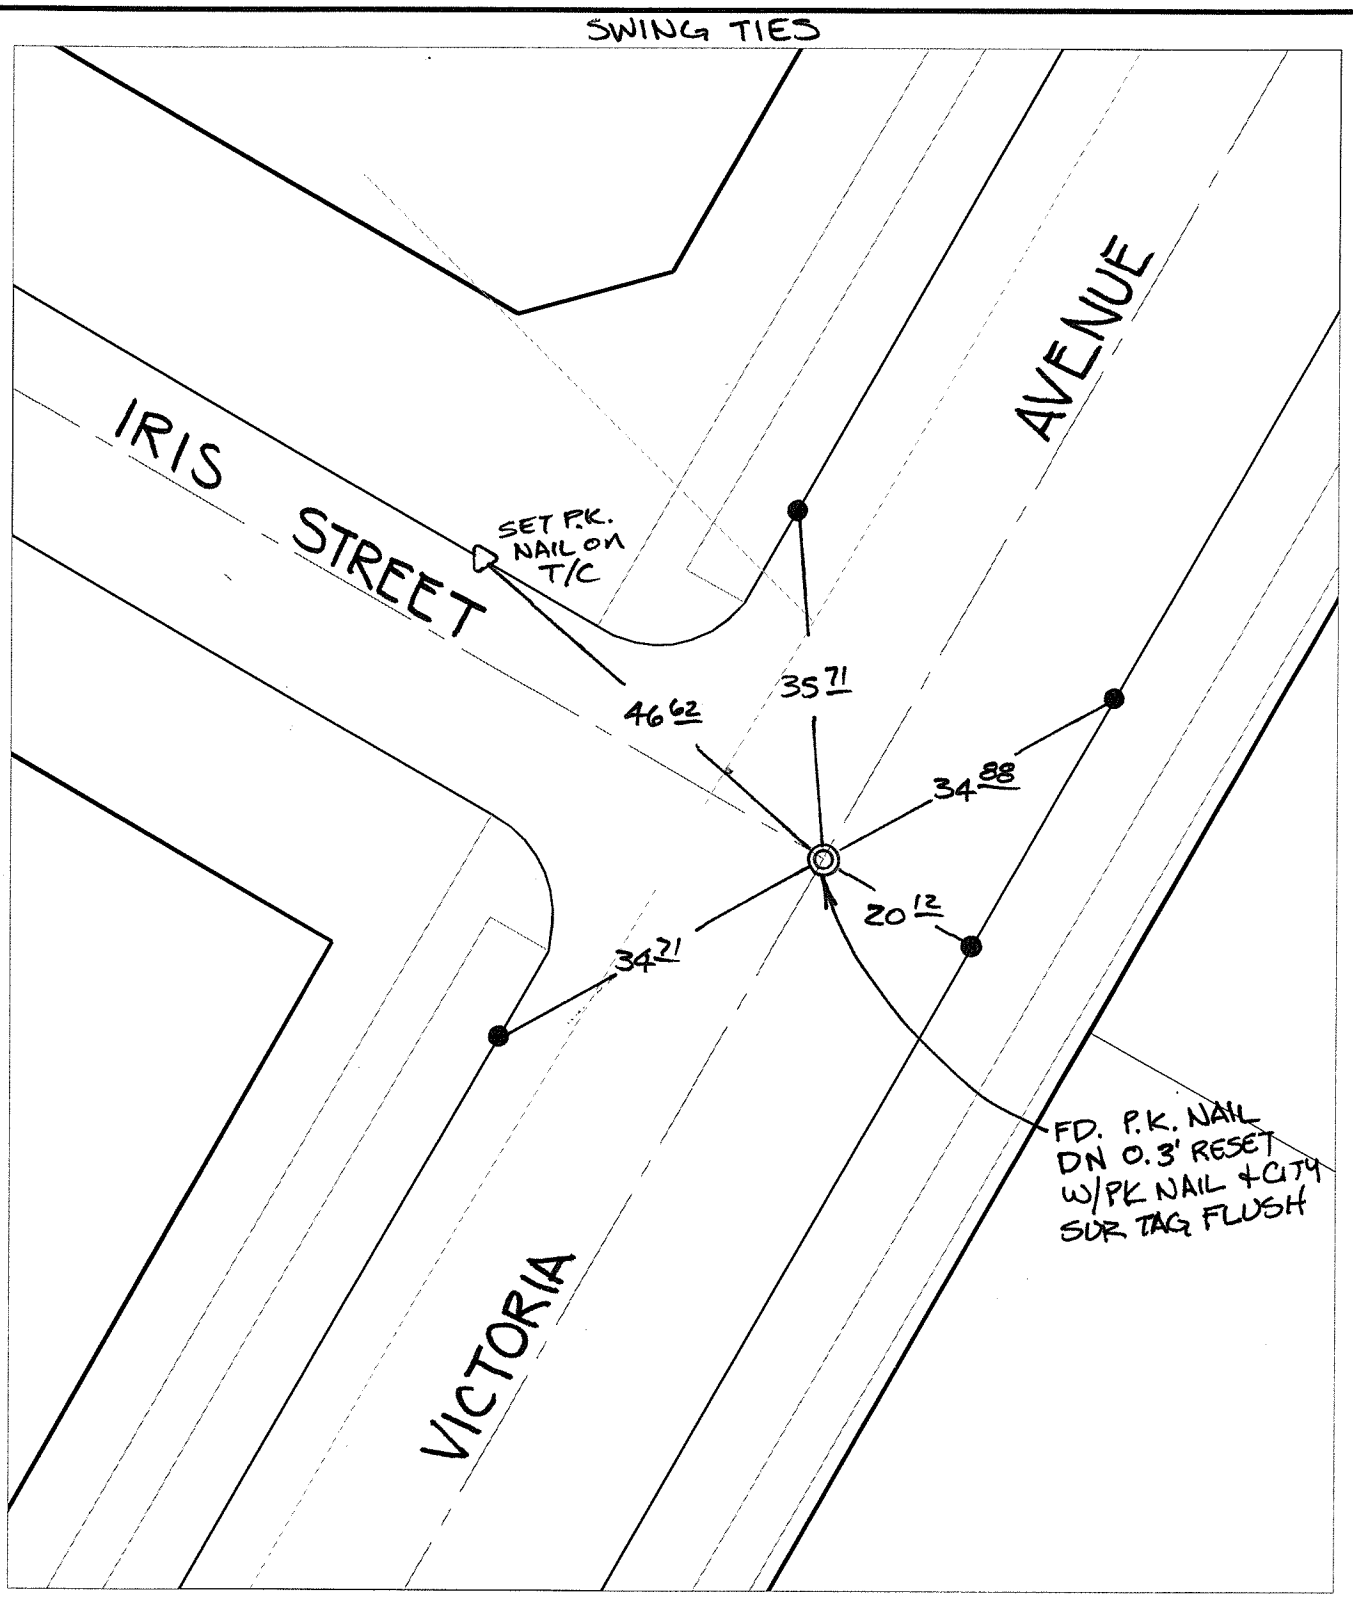


✕ FD. Ramset Nail on T/C ● FD. LD. & TK. on T/C

■ FD. "C" Nail on T/C ○ Set LD. & TK. on T/C

*P.K. and City Engineer tag to be set @ surface after street construction is complete. (If possible)*

| | | |
|---|---|---|
| Scale: 1" = 20' | **OFFICIAL TIE PLAT** | N W E S |
| Date: 05/05/10 | **CITY OF RIVERSIDE** | |
| Drawn by: pw | | |
| F.B.: | *These ties are for the purpose of perpetuating the found monumentation. No claim is made as to the relationship of the points or lines shown hereon to true boundary locations.* | Sheet 1 of 1 |
| TR-Sec: T2SR5W-26 | | Cadme MB: 40-5 |