M.B. 4/81

Book 1

MAP OF the MINDEN TRACT

being a

SUBDIVISION of LOT 11A.

ACCORDING TO THE R.L.& I. Co. SUBDIVISION OF TEN ACRES NUMBERED 10-11-12-13-14-15 & 16 OF THE LANDS OF THE SOUTHERN CALIFORNIA COLONY ASSOCIATION OF RIVERSIDE, RIVERSIDE Co., CALIFORNIA.

Surveyed by
KINGSBURY SANBORN, C.E.
November, 1902.
Scale 50ft.=1 inch

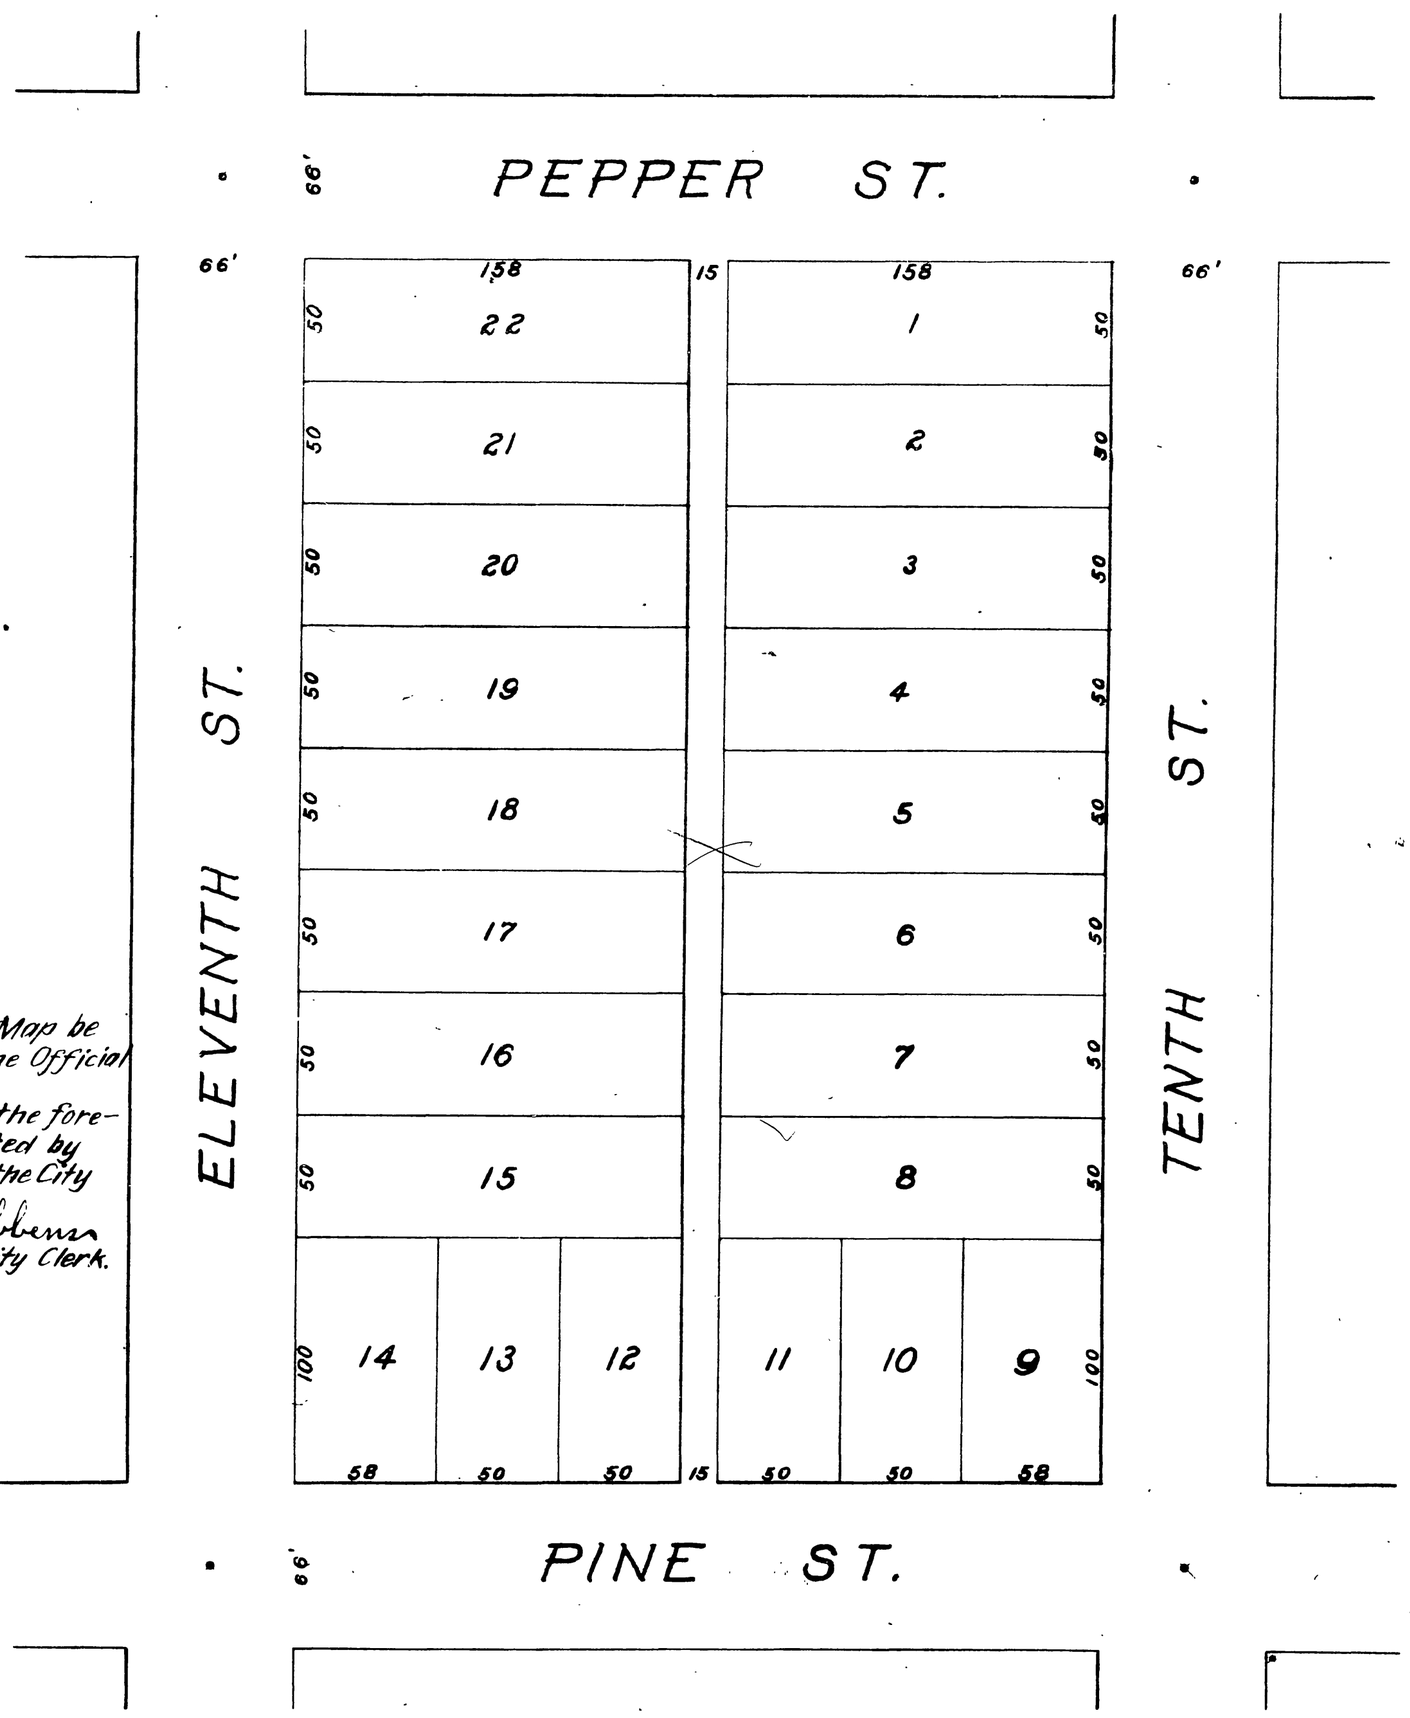

RESOLVED:— That the within Map be and is hereby adopted as the Official Map of the Minden Tract.
I hereby certify that the foregoing resolution was adopted by the Board of Trustees of the City of Riverside.
Attest C. R. Stibbens
City Clerk.

I hereby execute and adopt this MAP of the MINDEN TRACT as surveyed by me in November 1902 to designate the different parts of land which it represents as divided into lots streets and alleys.

Kingsbury Sanborn

STATE OF CALIFORNIA, }ss
COUNTY OF RIVERSIDE,
On this 8th day of November, in the year one thousand nine hundred and two before me, WILLIAM A CORRELL, a Notary Public in and for said County of Riverside, residing therein, duly commissioned and sworn, personally appeared KINGSBURY SANBORN, personally known to me to be the person described in, and whose name is subscribed to and who executed the within instrument, and acknowledged to me that he executed the same freely and voluntarily.
IN WITNESS WHEREOF, I have hereunto set my hand and official seal, in Riverside, in the said County, the day and year in this Certificate first above written.

Wm A Correll
Notary Public in and for Riverside County, State of California.

EXPLANATORY.

Cement points are set at street intersections as indicated on this Map, and 2"x3" redwood stakes at all lot corners.

I hereby certify that this map of the MINDEN TRACT is a correct representation of the survey made by me in November 1902.

Kingsbury Sanborn

M.B. 4/81